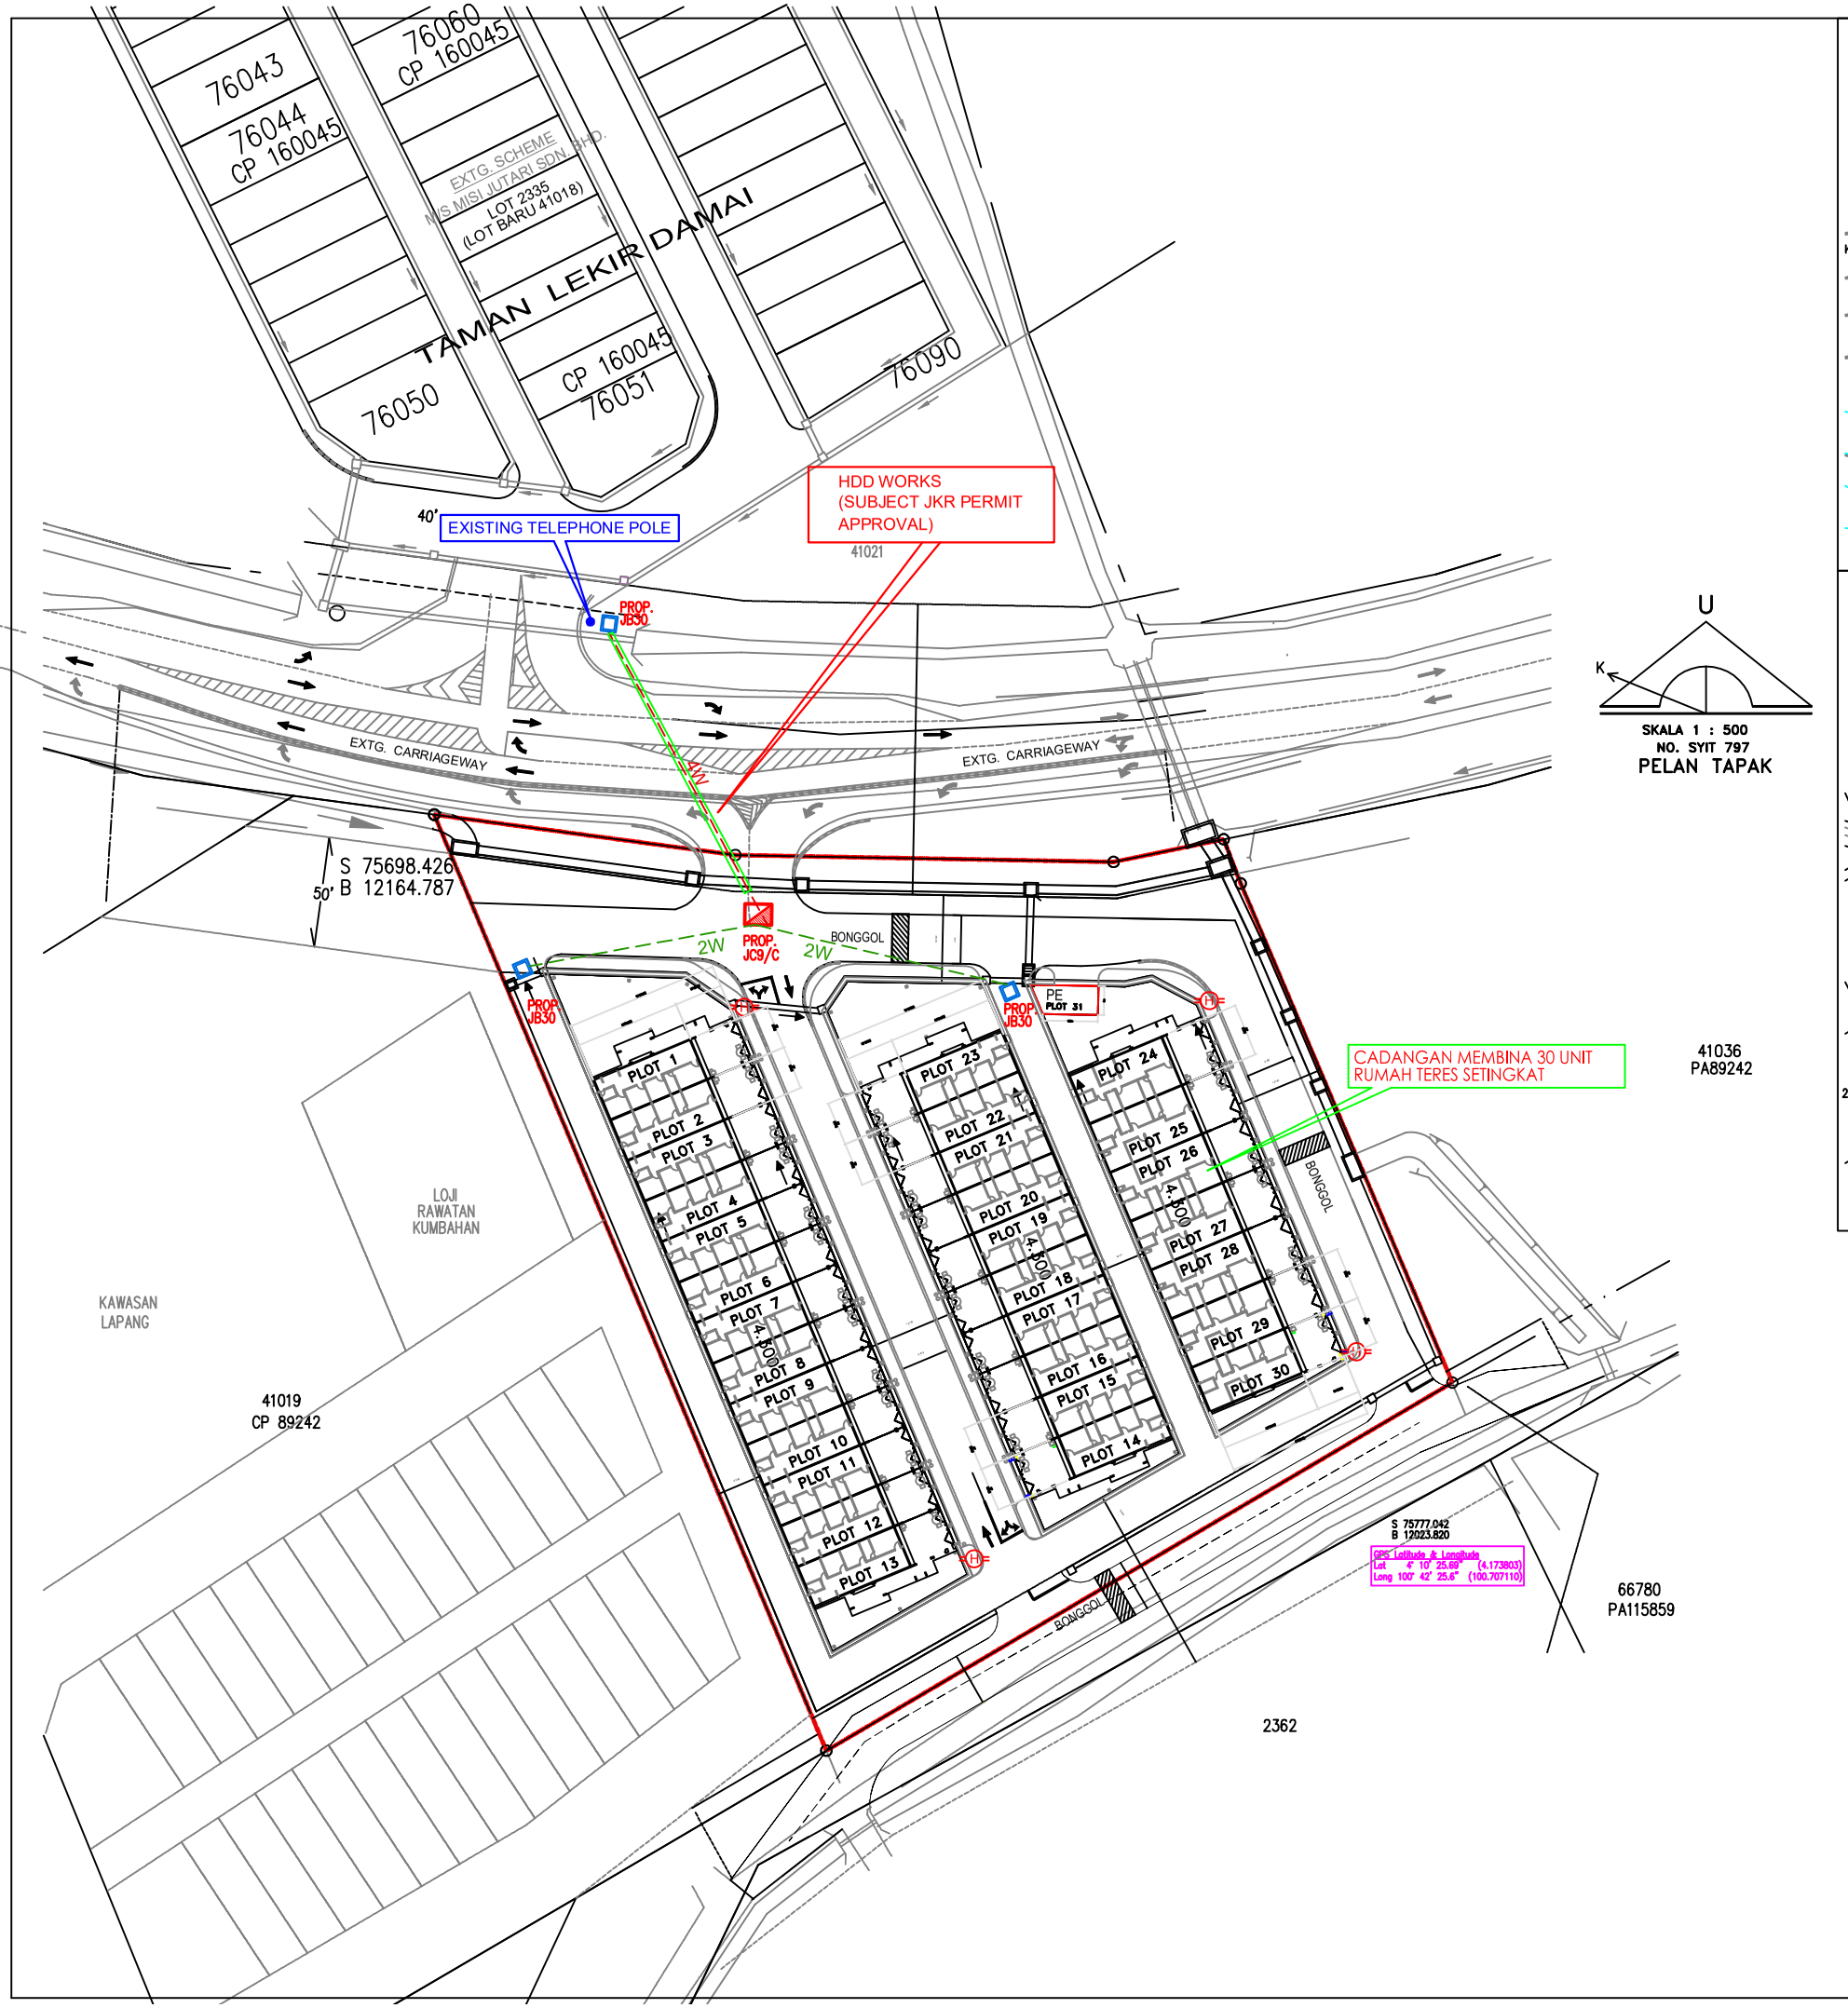

U
K

SKALA 1 : 500
NO. SYIT 797
PELAN TAPAK

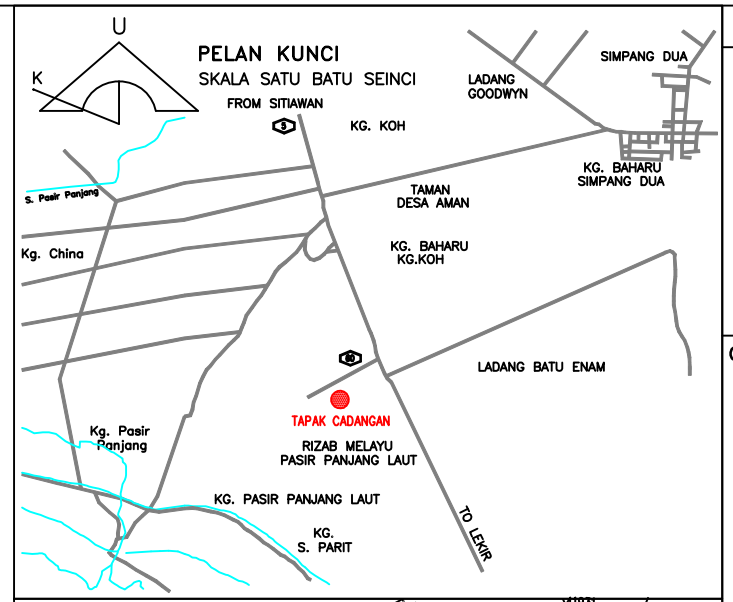

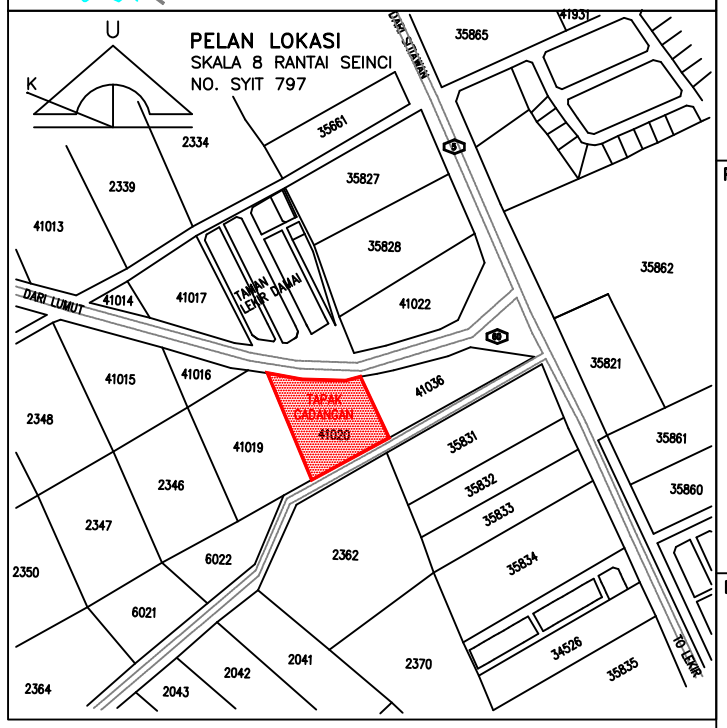

LEGEND

- EXISTING TEL. POLE
- PROPOSED JC9/C MANHOLE.
- PROPOSED JB30 MANHOLE C/W 3E COVER (TO BE INSTALLED ON THE ROAD SHOULDER)
- 2W PROPOSED 2-WAY 100mmø TELEPHONE PIPE.
- 4W PROPOSED 2-WAY 100mmø TELEPHONE PIPE.

Notes

PELAN INI DISUREH DARIPADA

AZRUL MUHAMAD ARCHITECT
No. 9A Lebuh Lapangan Perdana 4
Panorama Lapangan Perdana
31650 Ipoh, Perak
m: +6019 511 6551 / +6017 627 6497
o: +605 830 0380 / +6017 353 1380

OWNER

ECO KARISMA SDN. BHD.

NAMA PENGARAH : TAN KOK SIN
No.K/P : 860127-38-6981
ALAMAT : NO. 12, 1ST FLOOR, JALAN PPMP 3/1, PUSAT PERNIAGAAN MANJUNG POINT III, 32040 SERI MANJUNG, PERAK DARUL RIDZUAN.

PROJECT TITLE

PERMOHONAN PELAN BANGUNAN BAGI CADANGAN MEMBINA SKIM PERUMAHAN YANG MENGANDUNGI:
i) 23 UNIT RUMAH TERES SETINGKAT (20' x 70') DI ATAS PLOT 1 KE PLOT 23,
ii) 6 UNIT RUMAH TERES SETINGKAT (24' x 66') DI ATAS PLOT 24 KE PLOT 29,
iii) 1 UNIT RUMAH TERES SETINGKAT (22' x 66') DI ATAS PLOT 30,
iv) 1 UNIT PENCAWANG PADAT, (4m X 7.62m) DI ATAS PLOT 31,
DI LOT 41020 (GM16661), MUKIM SITIAWAN, DAERAH MANJUNG, PERAK DARUL RIDZUAN UNTUK TETUAN ECO KARISMA SDN. BHD.

DRAWING TITLE

KEY, LOCATION AND SITE PLAN
-PELAN CADANGAN KERJA LUARAN INFRA
-[FIBRE TO THE HOME F.T.T.H]

M & E CONSULTANT:

PRIMEDGE CONSULT (PG0402065-V)
M&E Consulting Engineers - Jurutera Perunding M&E
B-1-14, INTAN BUSINESS CENTRE 2,
LEBOH MEDAN IPOH, BANDAR BARU MEDAN IPOH,
31400 IPOH, PERAK DARUL RIDZUAN.
Tel : 05 - 5468080
Fax : 05 - 5469080
email: primedgeconsult@yahoo.com

ENGINEER'S SIGNATURE:

DRAWN BY	LOW	CHECKED BY	SYAHIR
SCALE	AS SHOWN	APPROVED BY	Ir. LIEW Y.T.
DATE	SEP. 2024		
DRAWING NO	PEC/RC/KCM/1396/TEL1	REV. No.	1