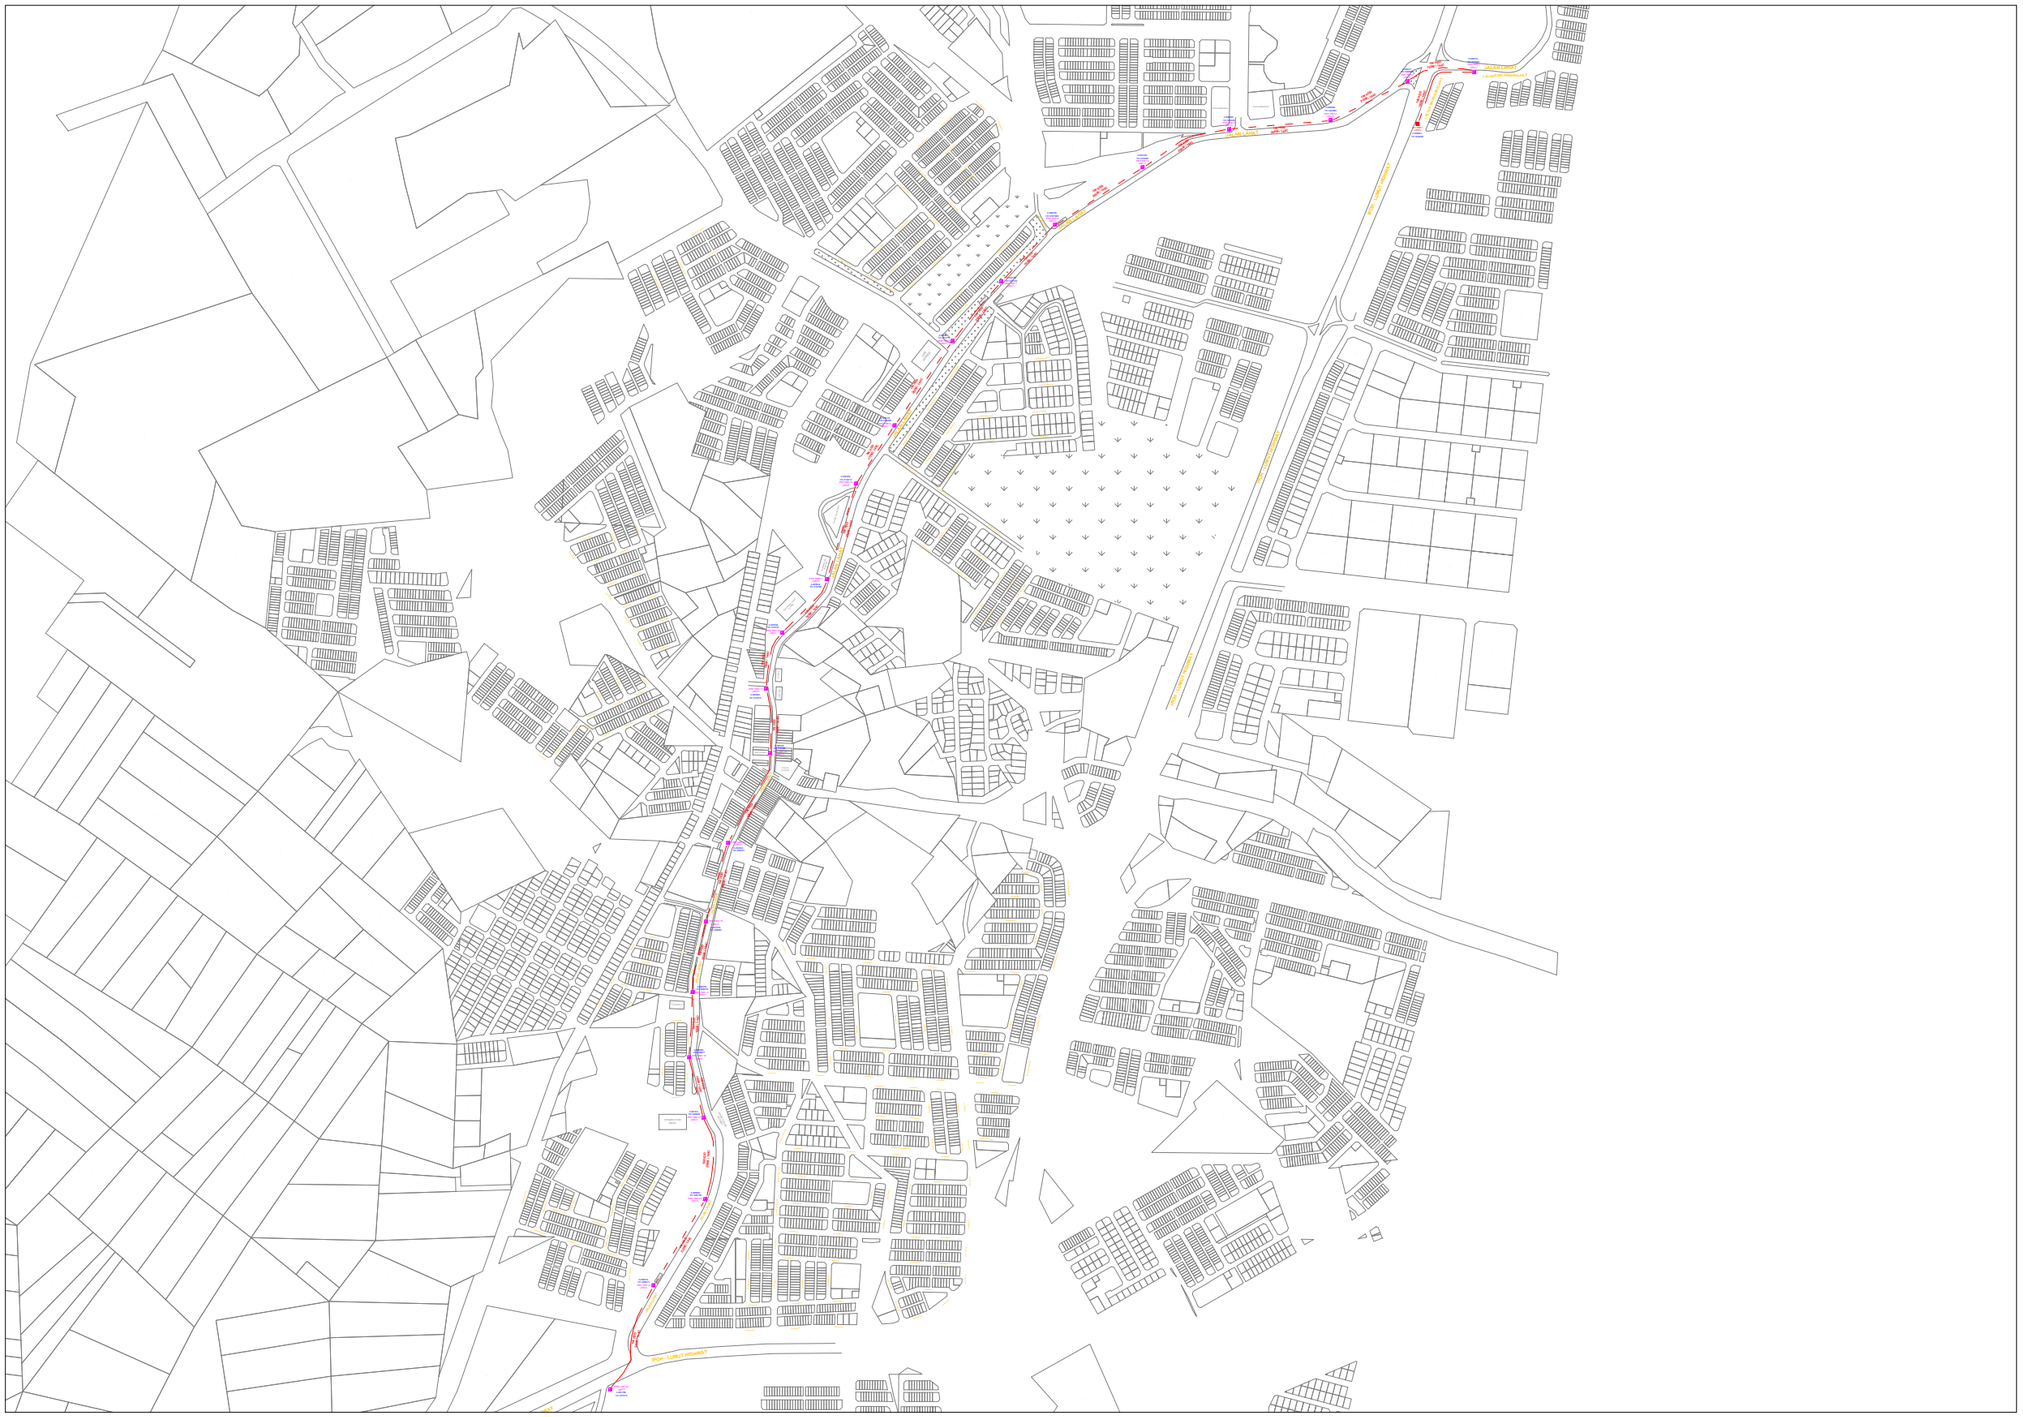

CONFIDENTIALITY

These drawings and details are and shall remain the property of TT dotCom Sdn Bhd. Both are issued in strict confidence and shall not be reproduced, copied or used in any manner without specific written permission from the owner.

LEGEND

- = EXISTING TIME MANHOLE
- = PROPOSED TIME MANHOLE JRC7
- = HDD

SCHEDULE OF QUANTITY

SYMBOL	DESCRIPTION	QTY.
	NEW MANHOLE JRC7	22
	HDD	4450

REV. NO.	REV. DATE	DESCRIPTION:

SOHO UNITED SDN BHD
(1265201-V)
A22-3A, PV 20, 53300 Setapak,
Kuala Lumpur, Malaysia
Tel: +6019-4885372 / 013-3370937

time™
TT dotCom Sdn Bhd (52371-A)
Jalan Majistret U1/26,
Hicom Glenmarie Industrial Park
40150 Shah Alam,Selangor Darul Ehsan, Malaysia.
Tel: +60 3 5032 6000 Website: www.time.com.my

PROJECT TITLE: SPUR BATU GAJAH P1
31000 BATU GAJAH,
PERAK DARUL RIDZUAN

DRAWING TITLE: SITE PLAN DRAWING – OVERALL

DRAWING NO: TTdC 0000 0000 0

SHEET NO:

DRAWING SCALE: N.T.S	DRAWING UNITS: METER
PREPARED BY: SOHO UNITED	INITIAL & DATE: 19–02–2025
DESIGNED BY: SOHO UNITED	INITIAL & DATE: 19–02–2025
CHECKED BY: –	INITIAL & DATE:
APPROVED BY: –	INITIAL & DATE:

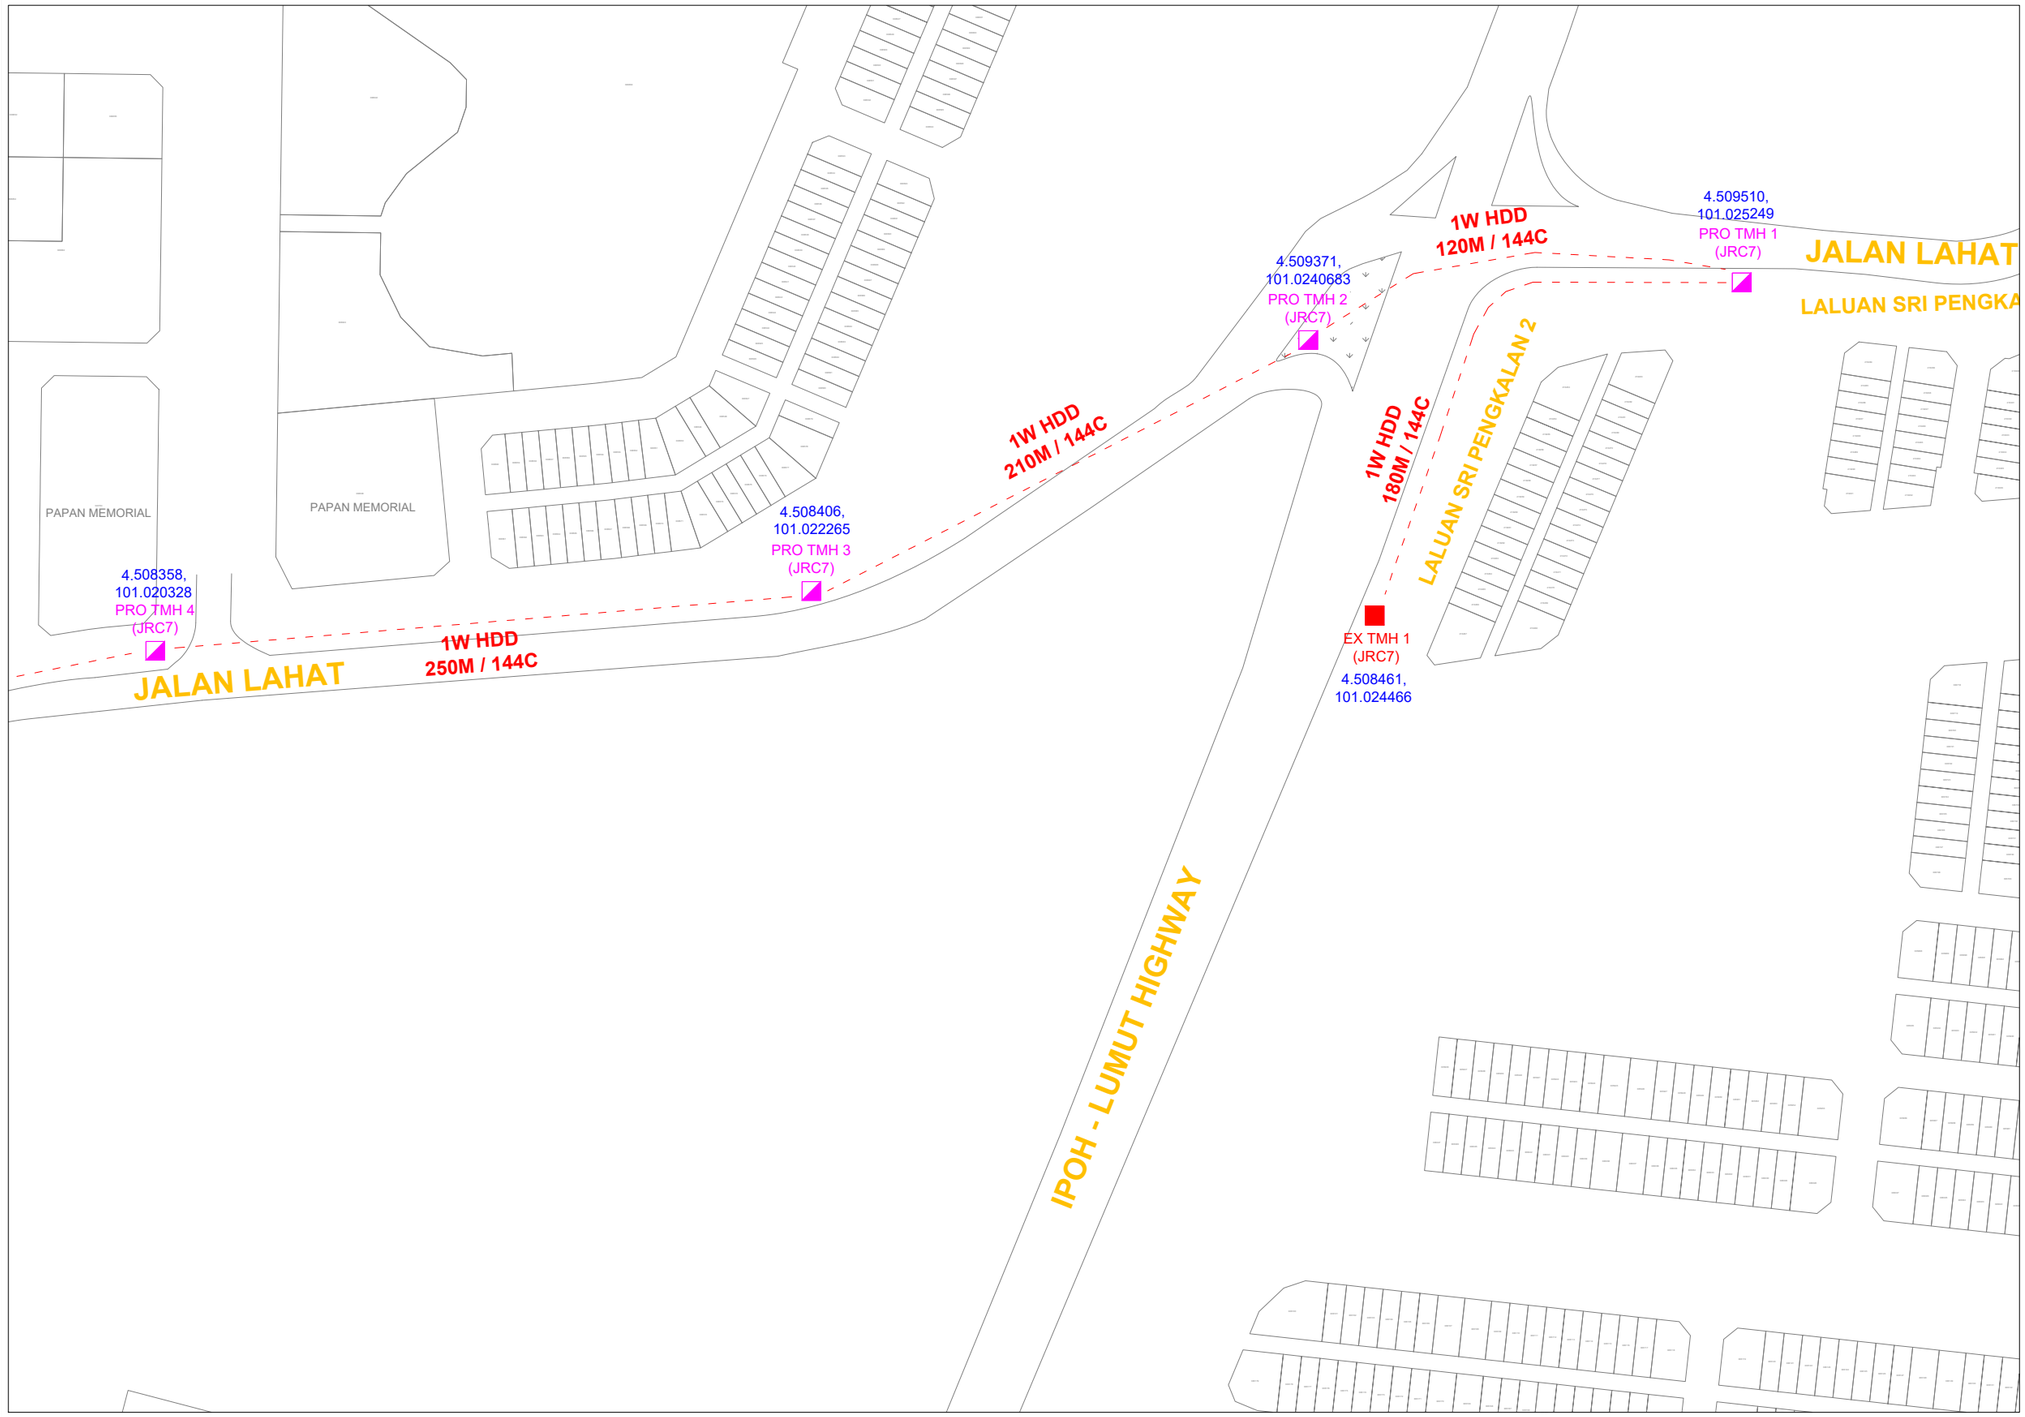

CONFIDENTIALITY

These drawings and details are and shall remain the property of TT dotCom Sdn Bhd. Both are issued in strict confidence and shall not be reproduced, copied or used in any manner without specific written permission from the owner.

LEGEND

- = EXISTING TIME MANHOLE
- = PROPOSED TIME MANHOLE JRC7
- = HDD

SCHEDULE OF QUANTITY

SYMBOL	DESCRIPTION	QTY.
	NEW MANHOLE JRC7	22
	HDD	4450

REV. NO.	REV. DATE	DESCRIPTION:

SOHO UNITED SDN BHD
(1265201-V)
A22-3A, PV 20, 53300 Setapak,
Kuala Lumpur, Malaysia
Tel: +6019-4885372 / 013-3370937

time™
TT dotCom Sdn Bhd (52371-A)
Jalan Majistret U1/26,
Hicom Glenmarie Industrial Park
40150 Shah Alam,Selangor Darul Ehsan, Malaysia.
Tel: +60 3 5032 6000 Website: www.time.com.my

PROJECT TITLE: SPUR BATU GAJAH P1
31000 BATU GAJAH,
PERAK DARUL RIDZUAN

DRAWING TITLE: SITE PLAN DRAWING – 1

DRAWING NO: TTdC 0000 0000 0

SHEET NO:

DRAWING SCALE: N.T.S	DRAWING UNITS: METER
PREPARED BY: SOHO UNITED	INITIAL & DATE: 19–02–2025
DESIGNED BY: SOHO UNITED	INITIAL & DATE: 19–02–2025
CHECKED BY: –	INITIAL & DATE:
APPROVED BY: –	INITIAL & DATE:

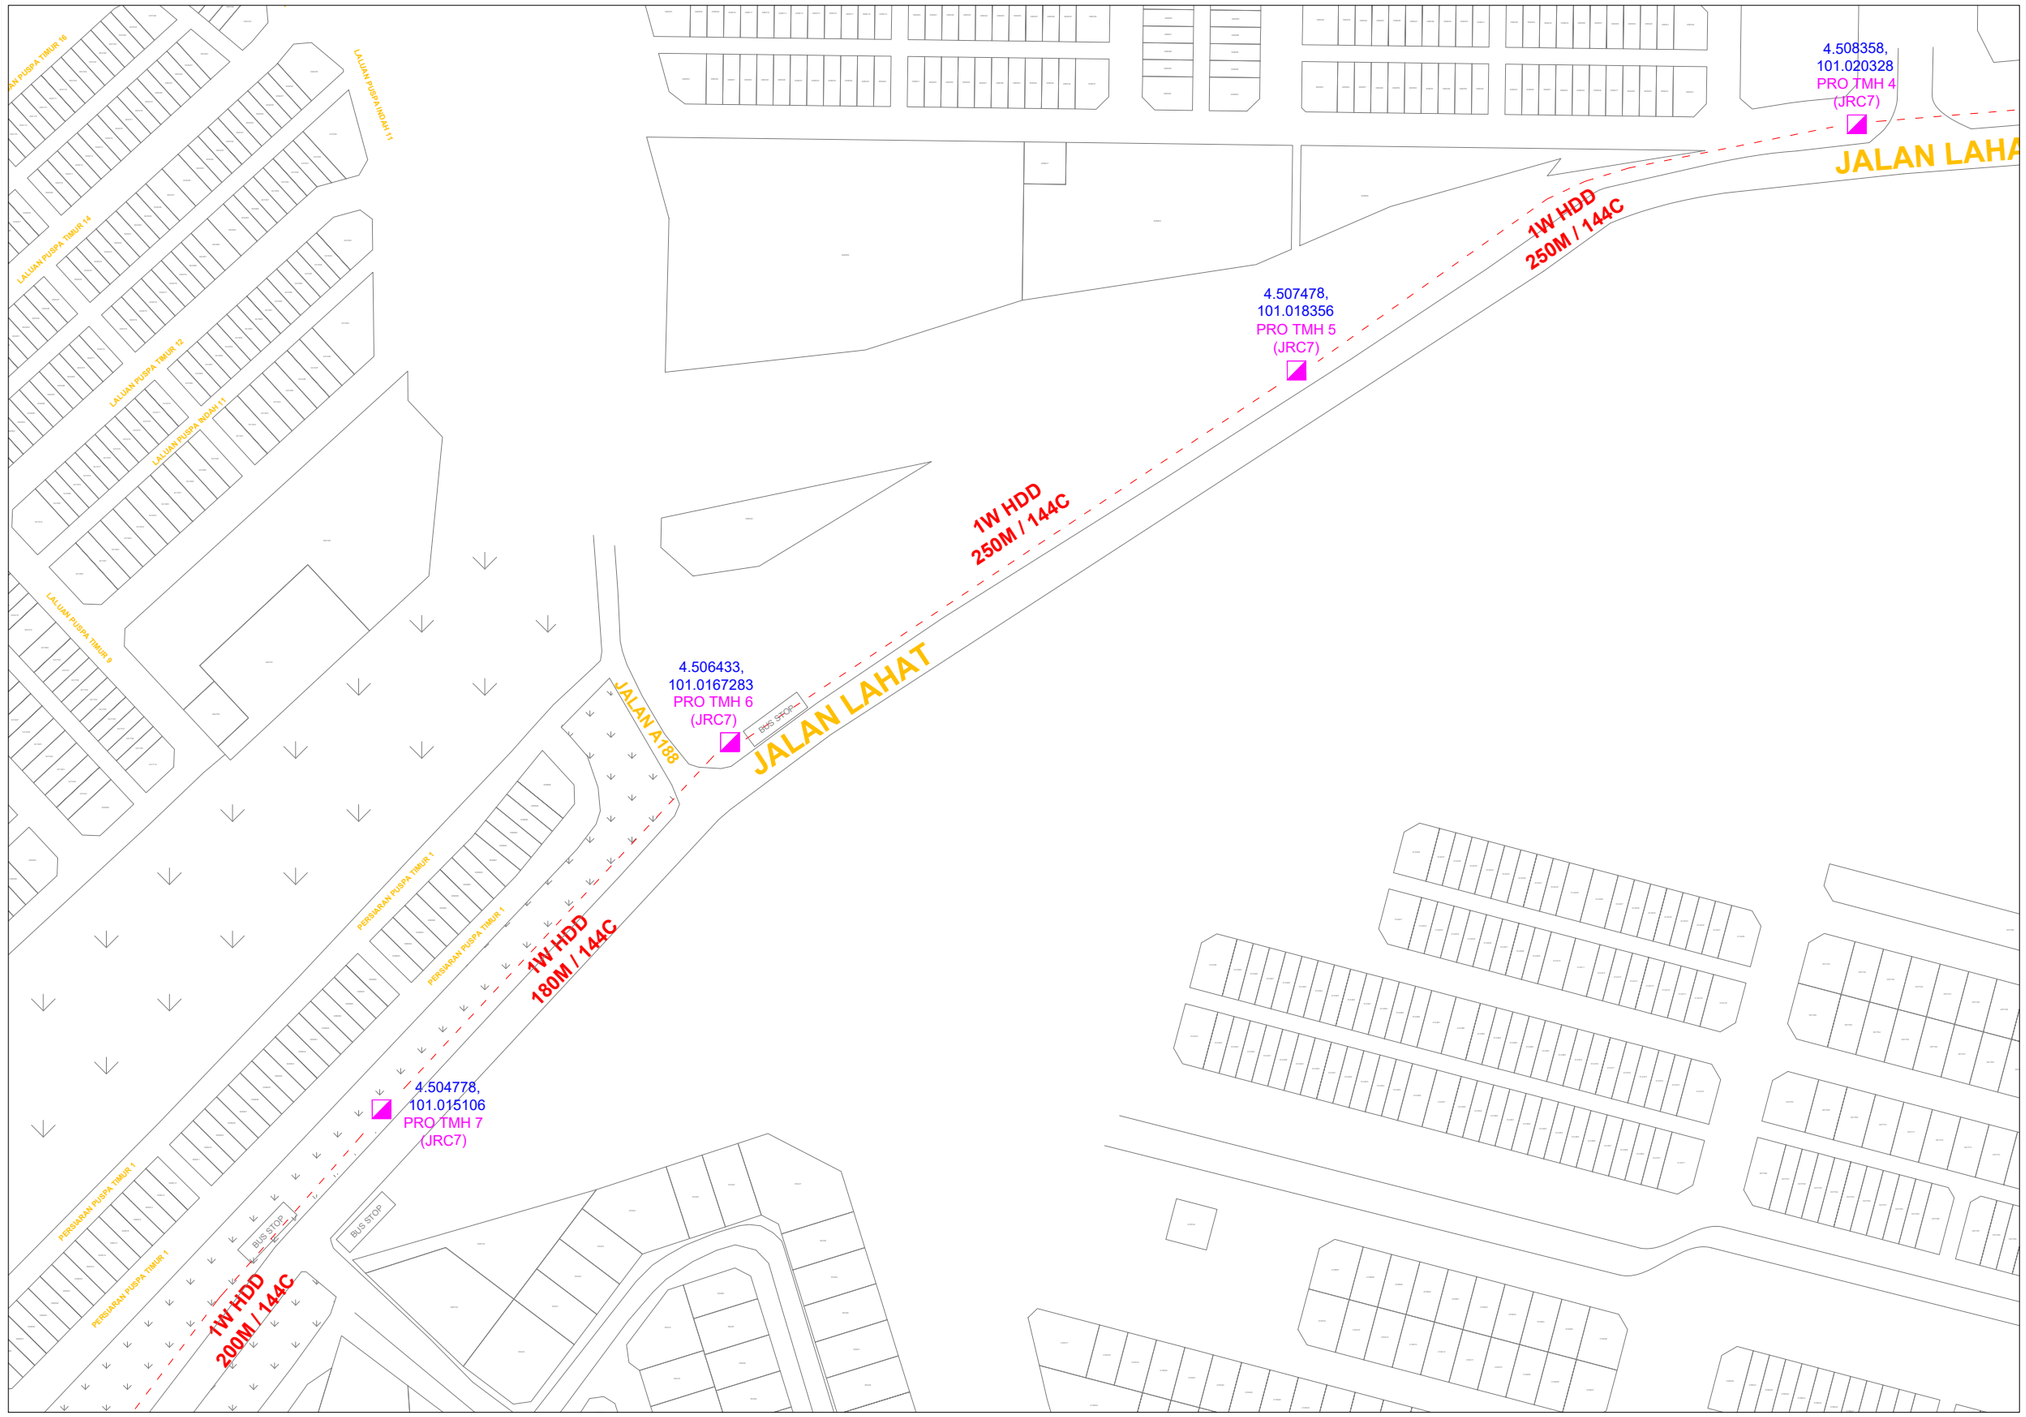

CONFIDENTIALITY

These drawings and details are and shall remain the property of TT dotCom Sdn Bhd. Both are issued in strict confidence and shall not be reproduced, copied or used in any manner without specific written permission from the owner.

LEGEND

- = EXISTING TIME MANHOLE
- = PROPOSED TIME MANHOLE JRC7
- = HDD

SCHEDULE OF QUANTITY

SYMBOL	DESCRIPTION	QTY.
	NEW MANHOLE JRC7	22
	HDD	4450

REV. NO.	REV. DATE	DESCRIPTION:

SOHO UNITED SDN BHD
(1265201-V)
A22-3A, PV 20, 53300 Setapak,
Kuala Lumpur, Malaysia
Tel: +6019-4885372 / 013-3370937

time™
TT dotCom Sdn Bhd (52371-A)
Jalan Majistret U1/26,
Hicom Glenmarie Industrial Park
40150 Shah Alam,Selangor Darul Ehsan, Malaysia.
Tel: +60 3 5032 6000 Website: www.time.com.my

PROJECT TITLE: SPUR BATU GAJAH P1
31000 BATU GAJAH,
PERAK DARUL RIDZUAN

DRAWING TITLE: SITE PLAN DRAWING – 2

DRAWING NO: TTdC 0000 0000 0

SHEET NO:

DRAWING SCALE: N.T.S	DRAWING UNITS: METER
PREPARED BY: SOHO UNITED	INITIAL & DATE: 19–02–2025
DESIGNED BY: SOHO UNITED	INITIAL & DATE: 19–02–2025
CHECKED BY: –	INITIAL & DATE:
APPROVED BY: –	INITIAL & DATE:

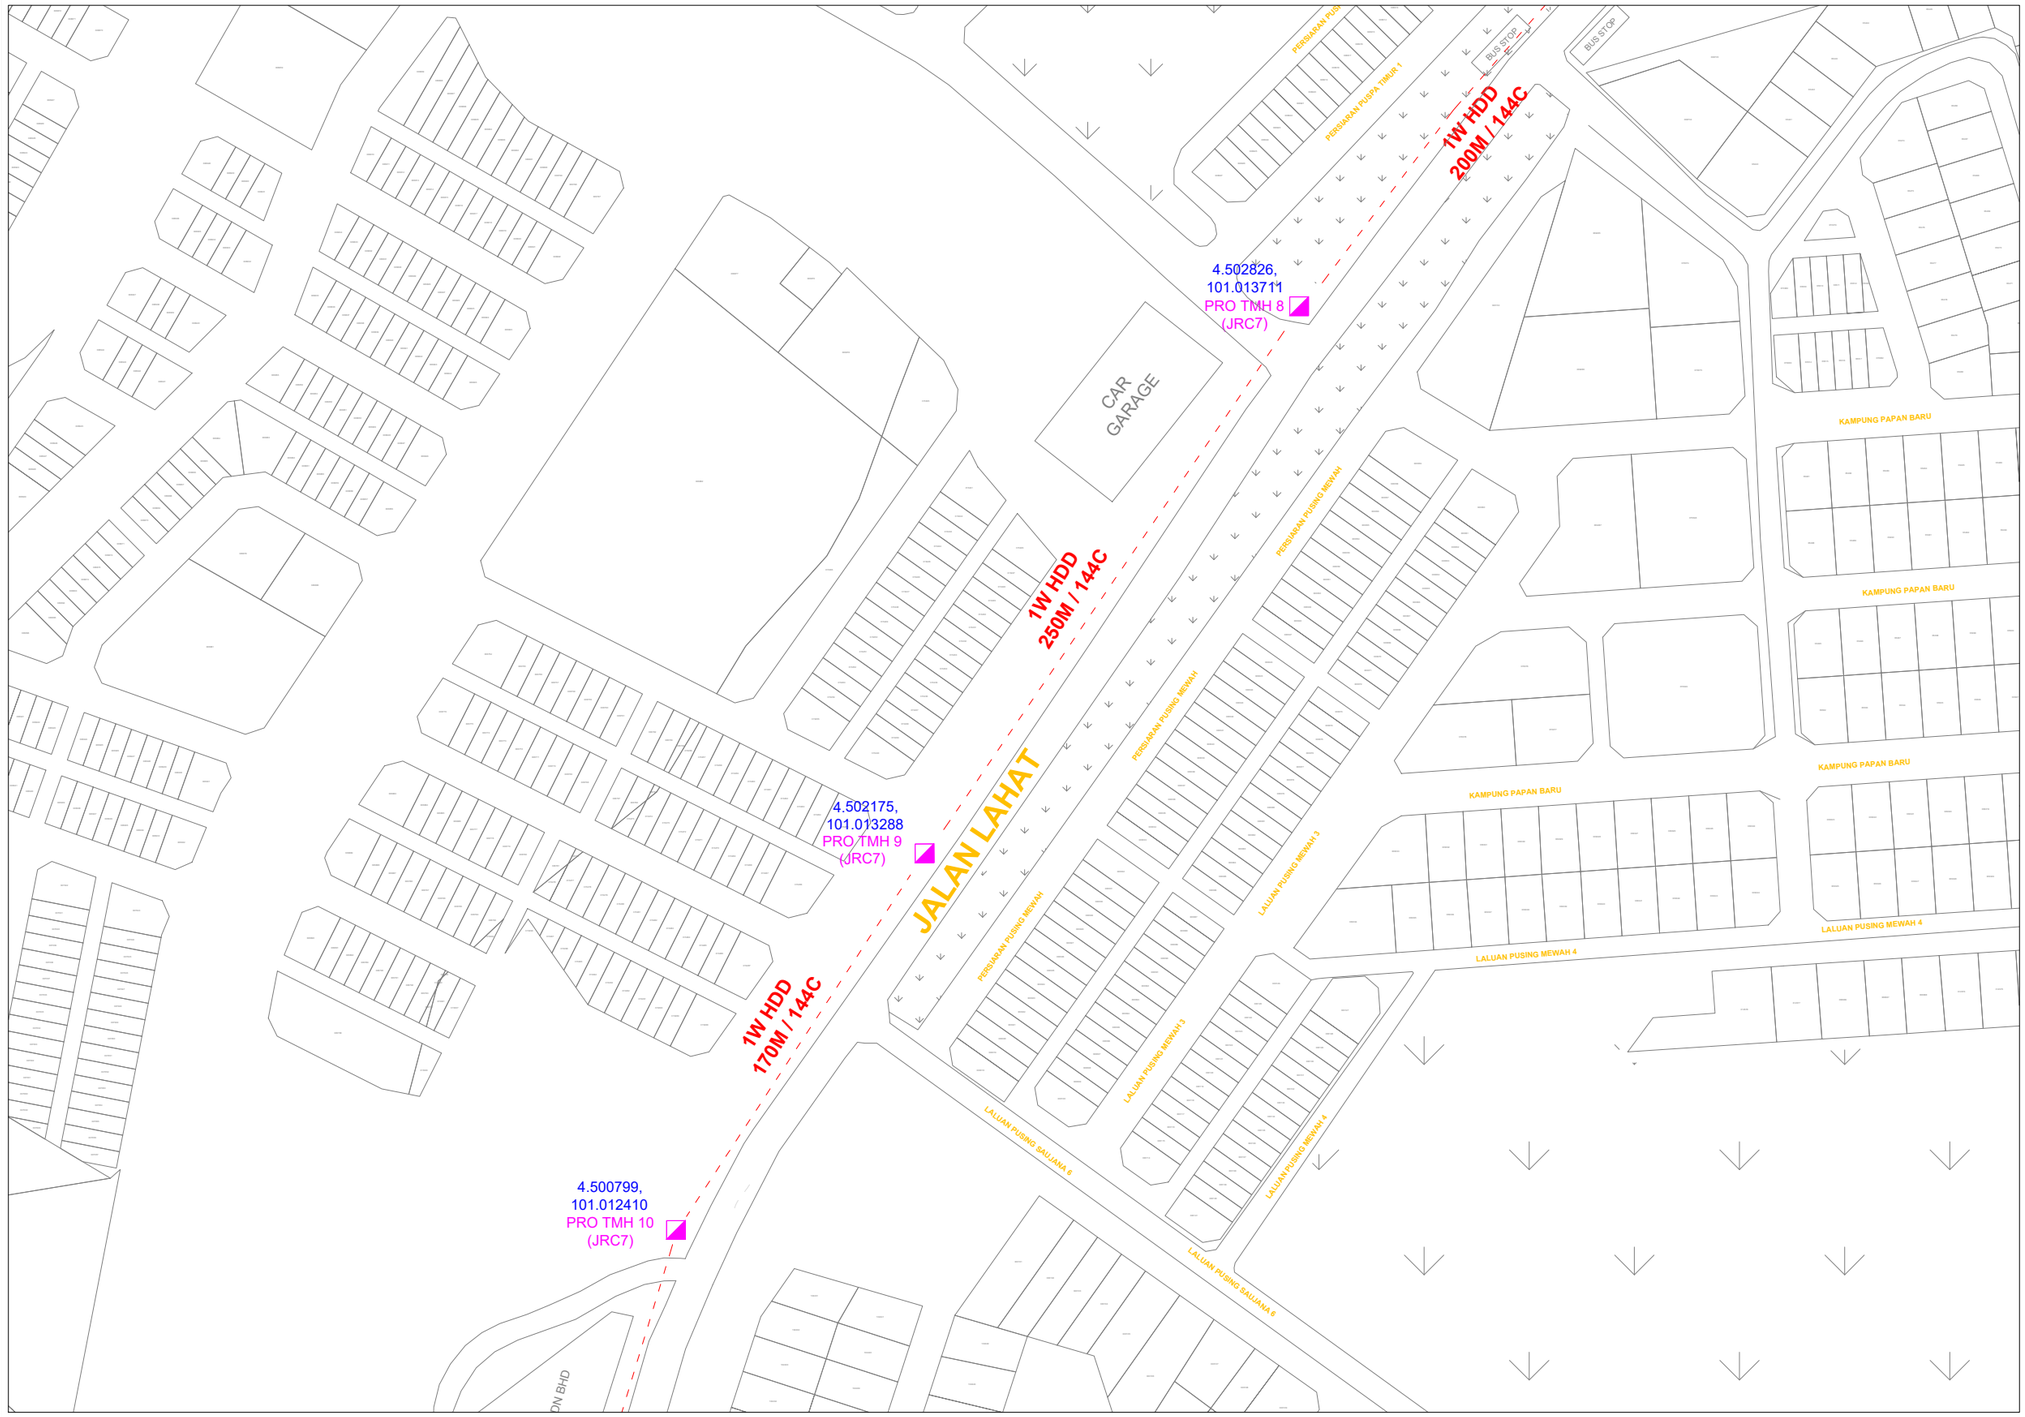

CONFIDENTIALITY

These drawings and details are and shall remain the property of TT dotCom Sdn Bhd. Both are issued in strict confidence and shall not be reproduced, copied or used in any manner without specific written permission from the owner.

LEGEND

- = EXISTING TIME MANHOLE
- = PROPOSED TIME MANHOLE JRC7
- = HDD

SCHEDULE OF QUANTITY

SYMBOL	DESCRIPTION	QTY.
	NEW MANHOLE JRC7	22
	HDD	4450

REV. NO.	REV. DATE	DESCRIPTION:

SOHO UNITED SDN BHD
(1265201-V)
A22-3A, PV 20, 53300 Setapak,
Kuala Lumpur, Malaysia
Tel: +6019-4885372 / 013-3370937

time™
TT dotCom Sdn Bhd (52371-A)
Jalan Majistret U1/26,
Hicom Glenmarie Industrial Park
40150 Shah Alam,Selangor Darul Ehsan, Malaysia.
Tel: +60 3 5032 6000 Website: www.time.com.my

PROJECT TITLE: SPUR BATU GAJAH P1
31000 BATU GAJAH,
PERAK DARUL RIDZUAN

DRAWING TITLE: SITE PLAN DRAWING – 3

DRAWING NO: TTdC 0000 0000 0

SHEET NO:

DRAWING SCALE: N.T.S	DRAWING UNITS: METER
PREPARED BY: SOHO UNITED	INITIAL & DATE: 19–02–2025
DESIGNED BY: SOHO UNITED	INITIAL & DATE: 19–02–2025
CHECKED BY: –	INITIAL & DATE:
APPROVED BY: –	INITIAL & DATE:

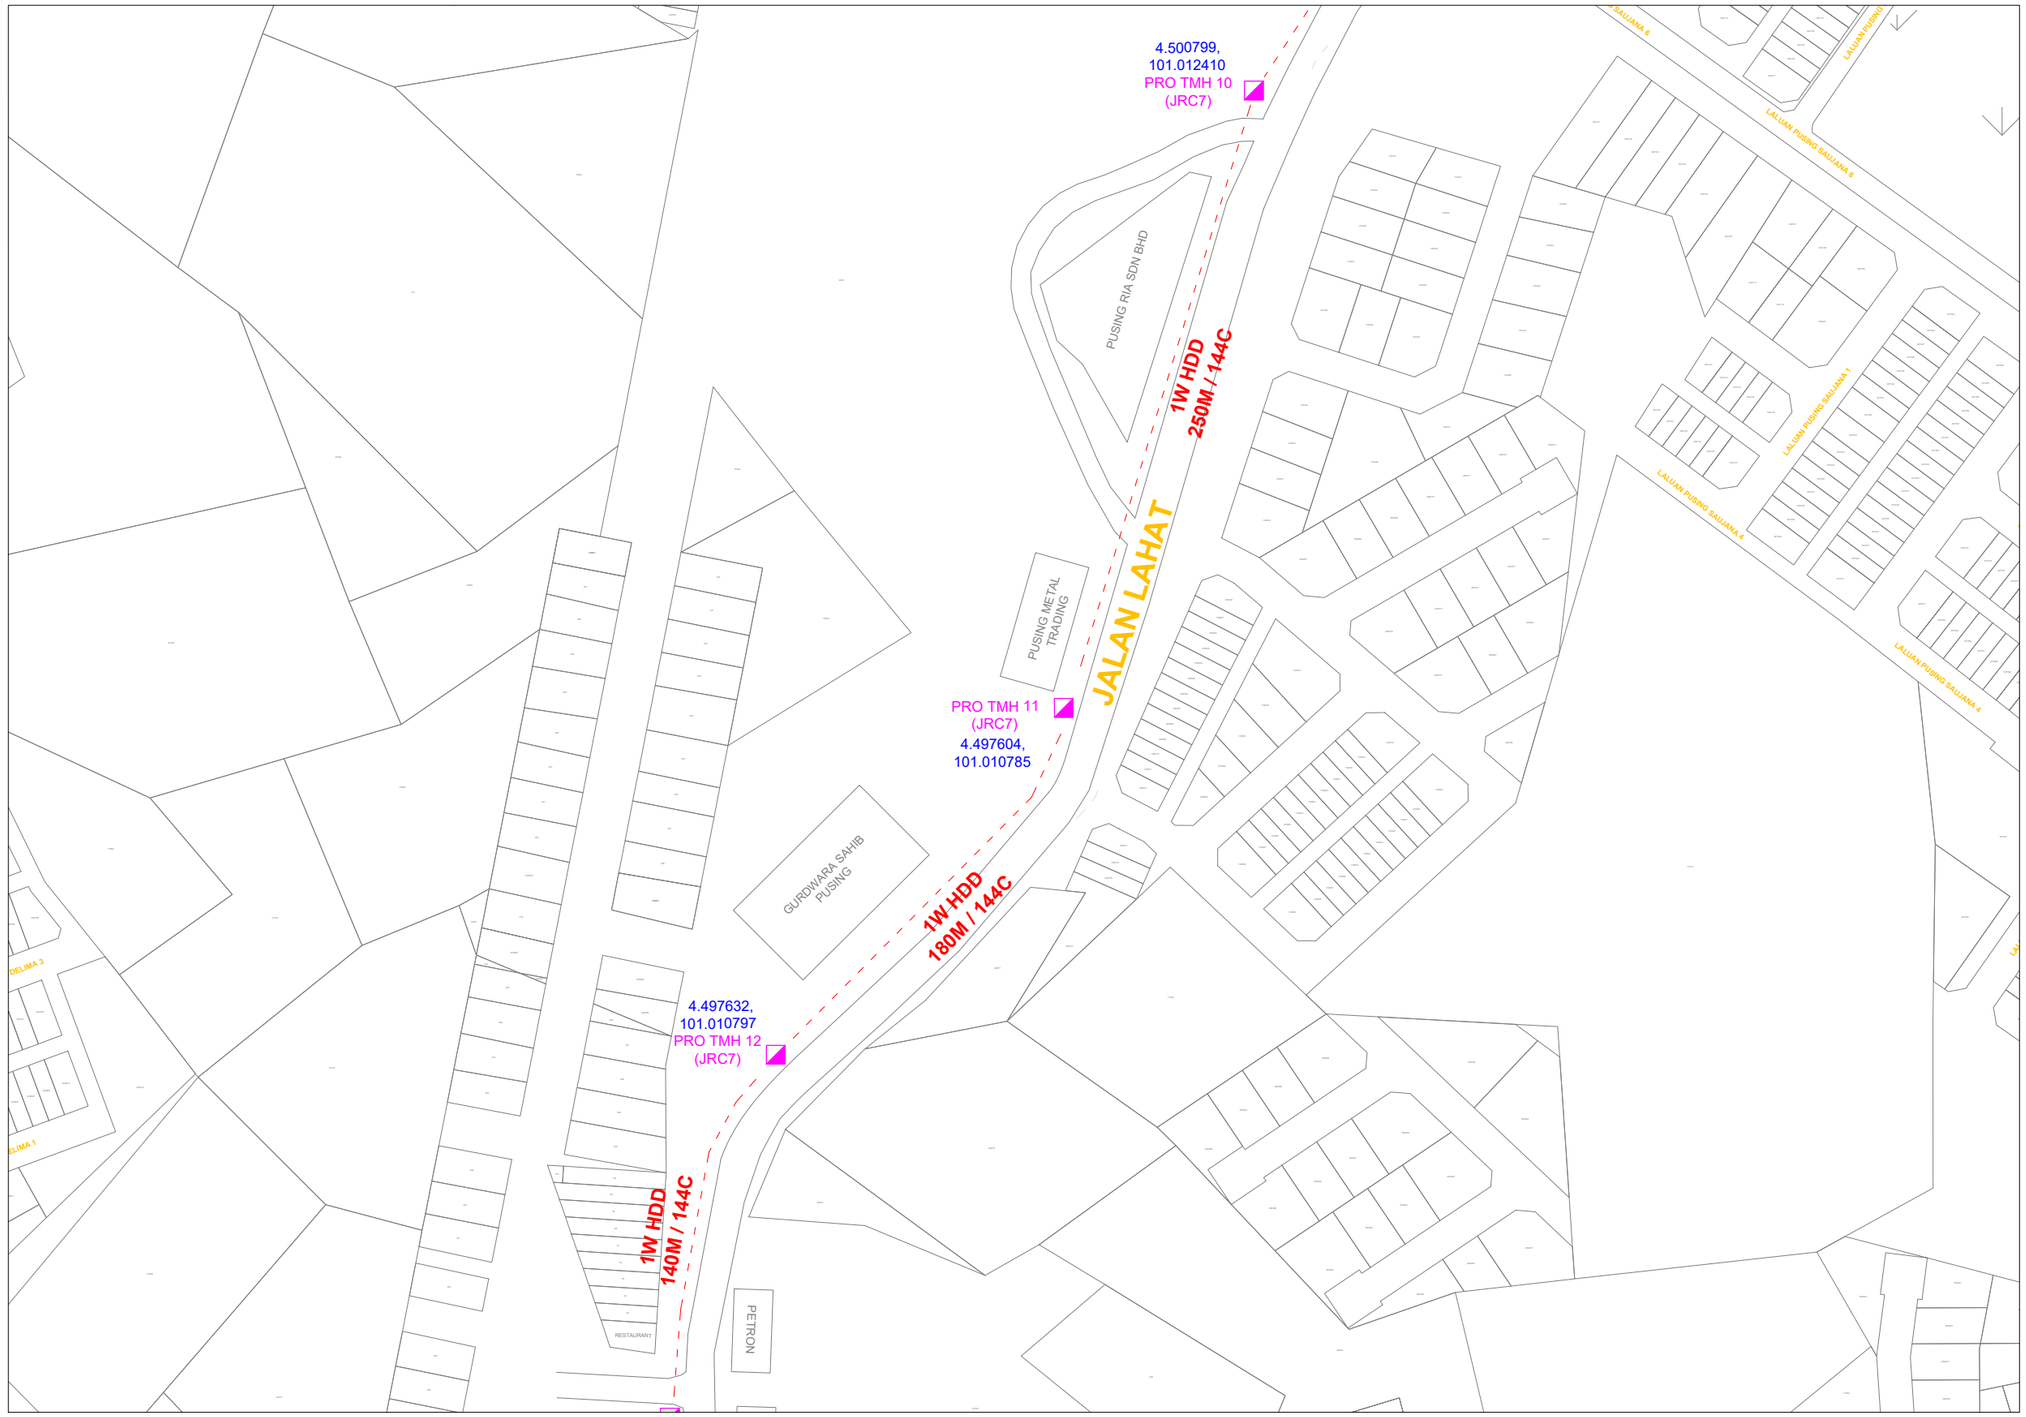

CONFIDENTIALITY

These drawings and details are and shall remain the property of TT dotCom Sdn Bhd. Both are issued in strict confidence and shall not be reproduced, copied or used in any manner without specific written permission from the owner.

LEGEND

- = EXISTING TIME MANHOLE
- = PROPOSED TIME MANHOLE JRC7
- = HDD

SCHEDULE OF QUANTITY

SYMBOL	DESCRIPTION	QTY.
	NEW MANHOLE JRC7	22
	HDD	4450

REV. NO.	REV. DATE	DESCRIPTION:

SOHO UNITED SDN BHD
(1265201-V)
A22-3A, PV 20, 53300 Setapak,
Kuala Lumpur, Malaysia
Tel: +6019-4885372 / 013-3370937

time™
TT dotCom Sdn Bhd (52371-A)
Jalan Majistret U1/26,
Hicom Glenmarie Industrial Park
40150 Shah Alam,Selangor Darul Ehsan, Malaysia.
Tel: +60 3 5032 6000 Website: www.time.com.my

PROJECT TITLE: SPUR BATU GAJAH P1
31000 BATU GAJAH,
PERAK DARUL RIDZUAN

DRAWING TITLE: SITE PLAN DRAWING – 4

DRAWING NO: TTdC 0000 0000 0

SHEET NO:

DRAWING SCALE: N.T.S	DRAWING UNITS: METER
PREPARED BY: SOHO UNITED	INITIAL & DATE: 19–02–2025
DESIGNED BY: SOHO UNITED	INITIAL & DATE: 19–02–2025
CHECKED BY: –	INITIAL & DATE:
APPROVED BY: –	INITIAL & DATE:

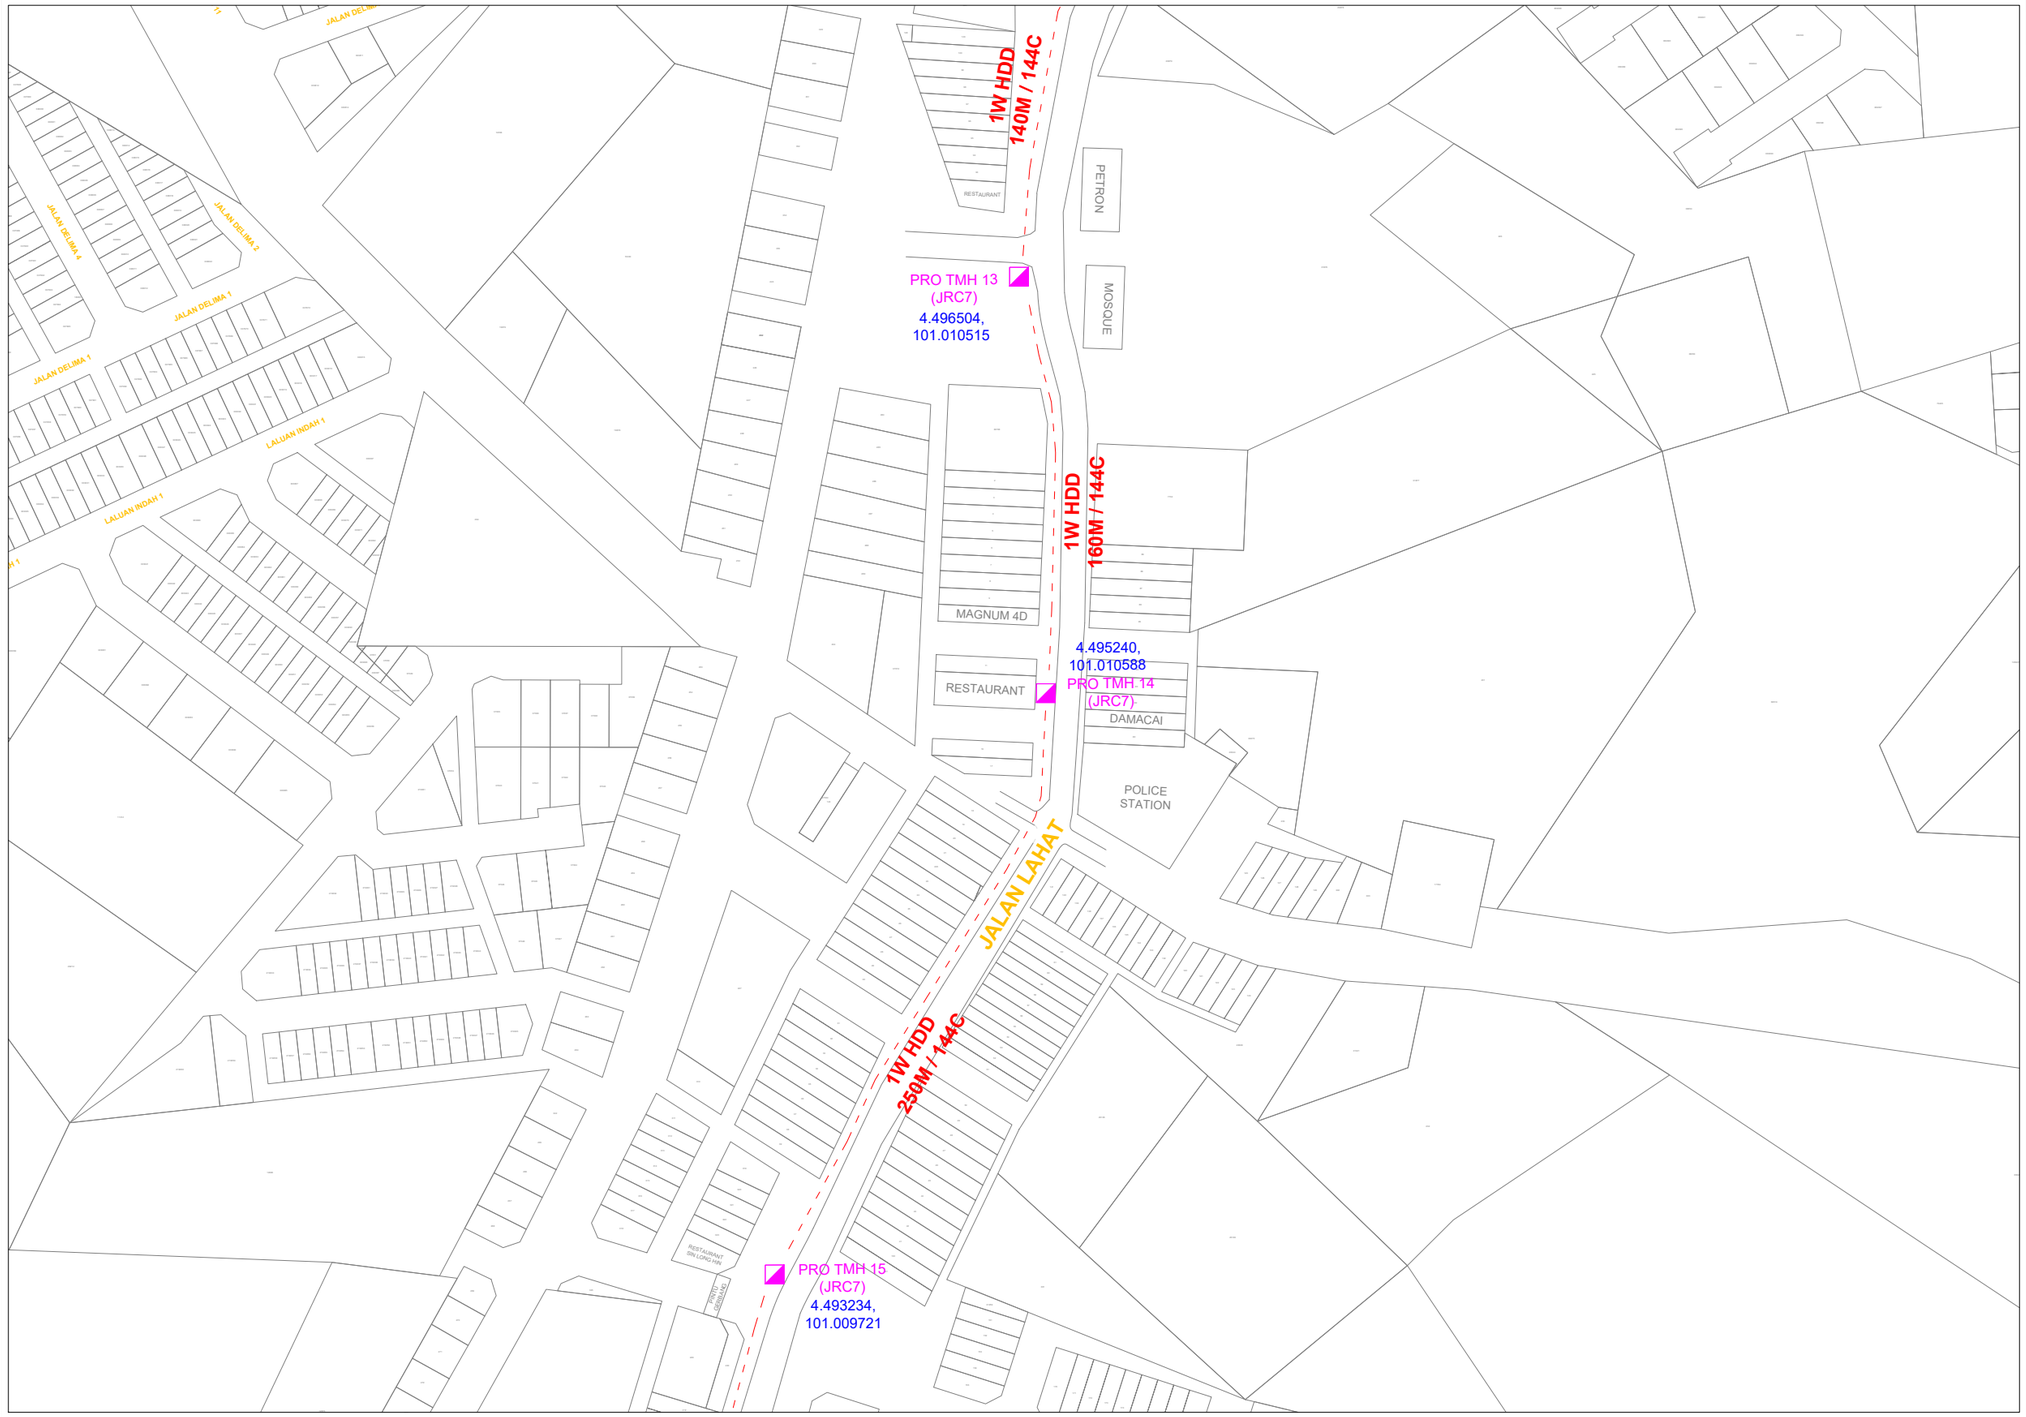

CONFIDENTIALITY

These drawings and details are and shall remain the property of TT dotCom Sdn Bhd. Both are issued in strict confidence and shall not be reproduced, copied or used in any manner without specific written permission from the owner.

LEGEND

- = EXISTING TIME MANHOLE
- = PROPOSED TIME MANHOLE JRC7
- = HDD

SCHEDULE OF QUANTITY

SYMBOL	DESCRIPTION	QTY.
	NEW MANHOLE JRC7	22
	HDD	4450

REV. NO.	REV. DATE	DESCRIPTION:

SOHO UNITED SDN BHD
(1265201-V)
A22-3A, PV 20, 53300 Setapak,
Kuala Lumpur, Malaysia
Tel: +6019-4885372 / 013-3370937

time™
TT dotCom Sdn Bhd (52371-A)
Jalan Majistret U1/26,
Hicom Glenmarie Industrial Park
40150 Shah Alam,Selangor Darul Ehsan, Malaysia.
Tel: +60 3 5032 6000 Website: www.time.com.my

PROJECT TITLE: SPUR BATU GAJAH P1
31000 BATU GAJAH,
PERAK DARUL RIDZUAN

DRAWING TITLE: SITE PLAN DRAWING – 5

DRAWING NO: TTdC 0000 0000 0

SHEET NO:

DRAWING SCALE: N.T.S	DRAWING UNITS: METER
PREPARED BY: SOHO UNITED	INITIAL & DATE: 19–02–2025
DESIGNED BY: SOHO UNITED	INITIAL & DATE: 19–02–2025
CHECKED BY: –	INITIAL & DATE:
APPROVED BY: –	INITIAL & DATE:

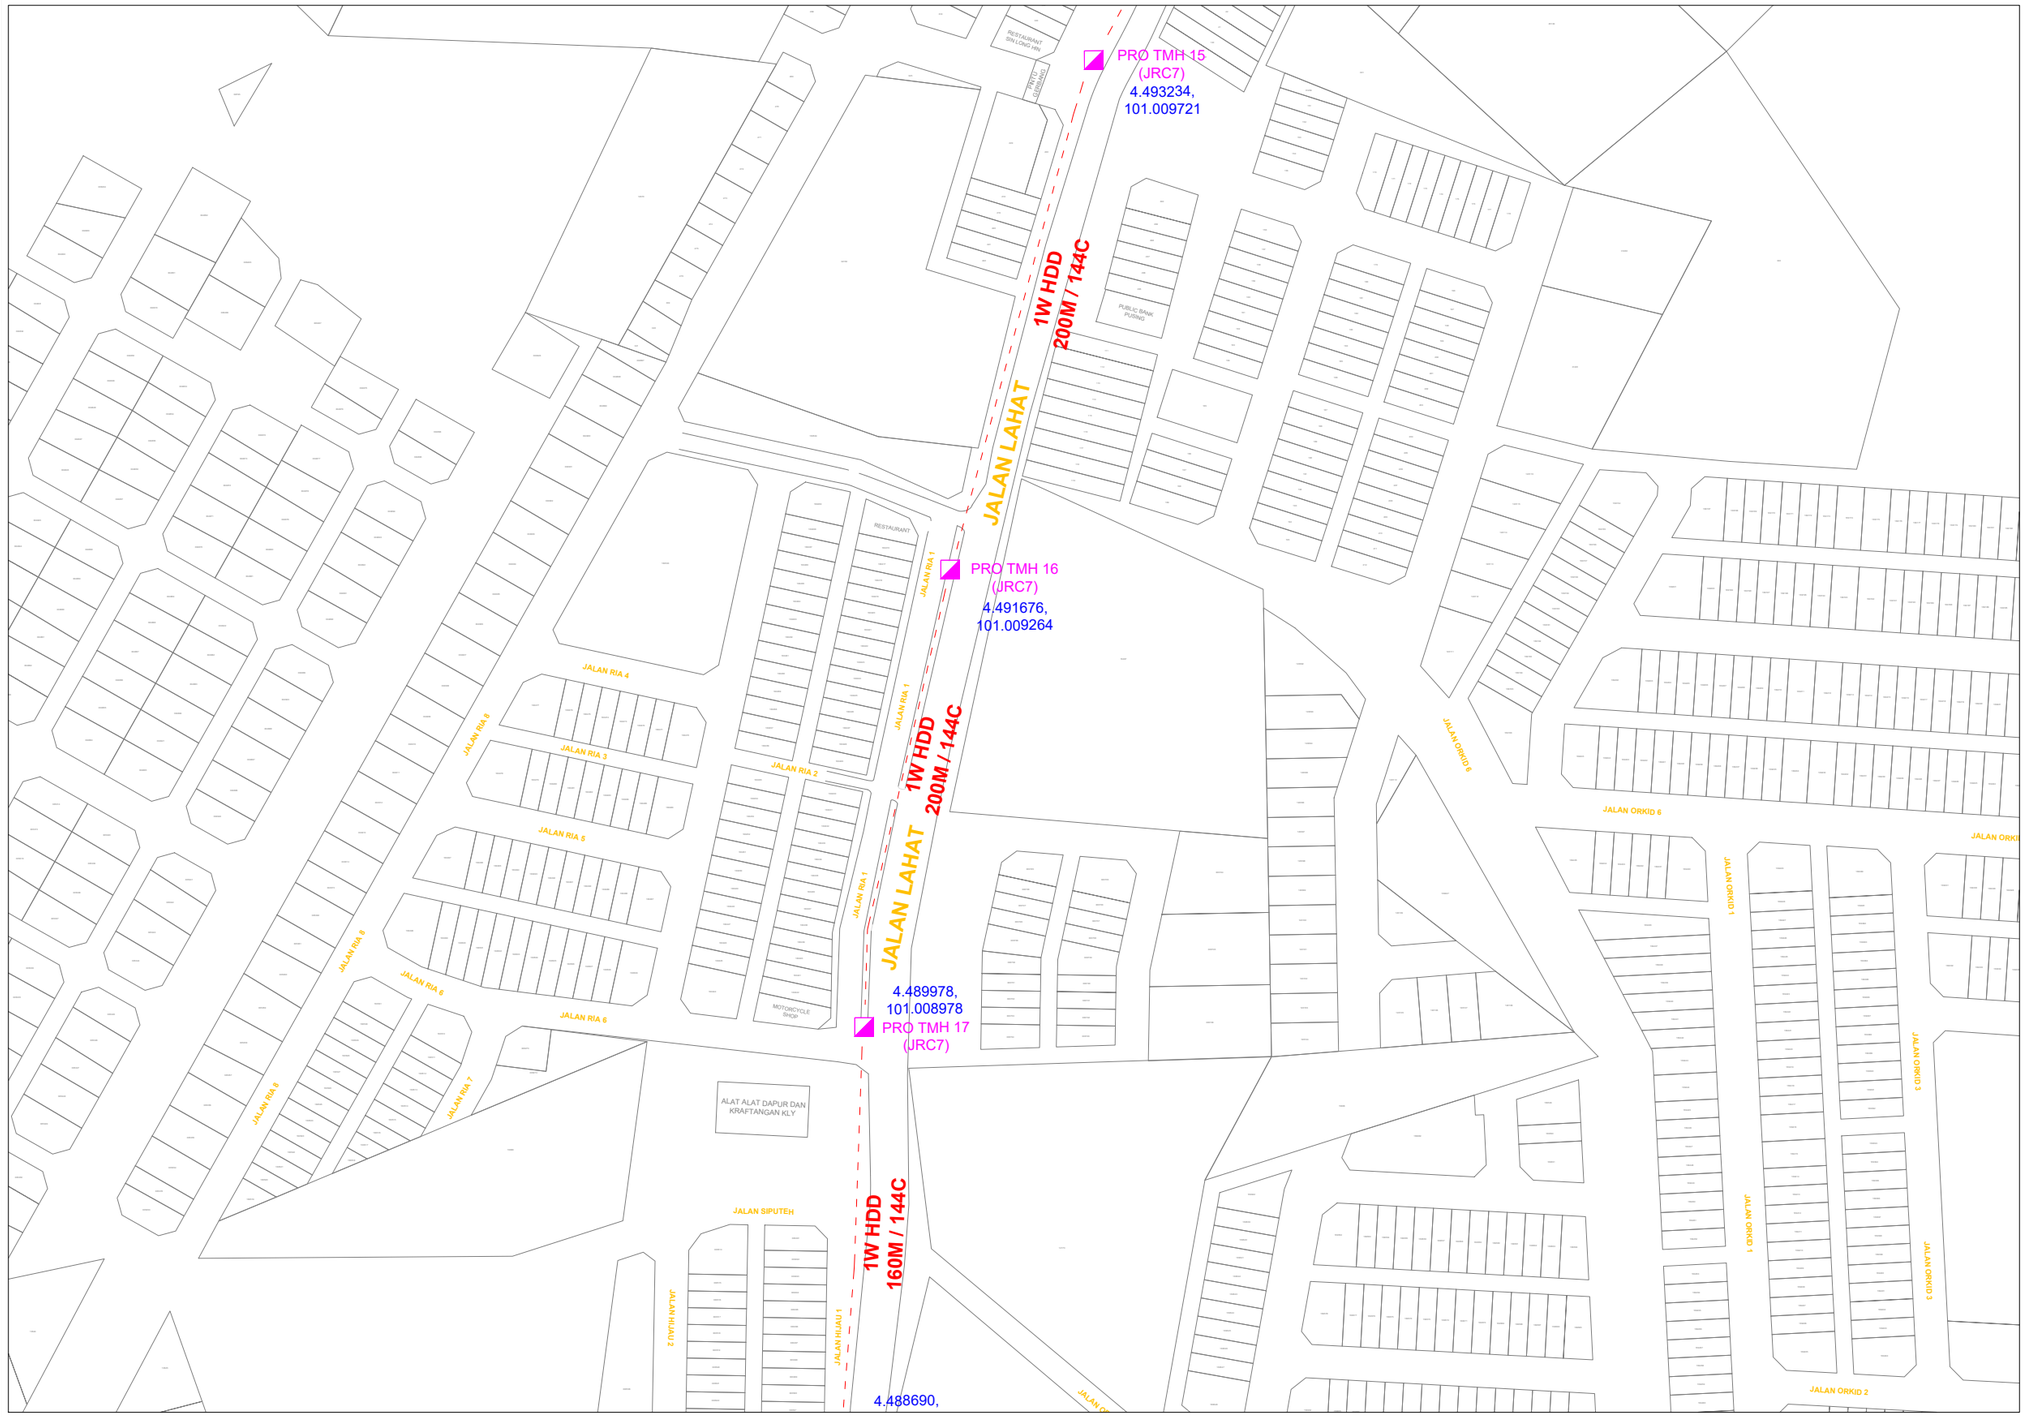

CONFIDENTIALITY

These drawings and details are and shall remain the property of TT dotCom Sdn Bhd. Both are issued in strict confidence and shall not be reproduced, copied or used in any manner without specific written permission from the owner.

LEGEND

- = EXISTING TIME MANHOLE
- = PROPOSED TIME MANHOLE JRC7
- = HDD

SCHEDULE OF QUANTITY

SYMBOL	DESCRIPTION	QTY.
	NEW MANHOLE JRC7	22
	HDD	4450

REV. NO.	REV. DATE	DESCRIPTION:

SOHO UNITED SDN BHD
(1265201-V)
A22-3A, PV 20, 53300 Setapak,
Kuala Lumpur, Malaysia
Tel: +6019-4885372 / 013-3370937

time™
TT dotCom Sdn Bhd (52371-A)
Jalan Majistret U1/26,
Hicom Glenmarie Industrial Park
40150 Shah Alam,Selangor Darul Ehsan, Malaysia.
Tel: +60 3 5032 6000 Website: www.time.com.my

PROJECT TITLE: SPUR BATU GAJAH P1
31000 BATU GAJAH,
PERAK DARUL RIDZUAN

DRAWING TITLE: SITE PLAN DRAWING – 6

DRAWING NO: TTdC 0000 0000 0

SHEET NO:

DRAWING SCALE: N.T.S	DRAWING UNITS: METER
PREPARED BY: SOHO UNITED	INITIAL & DATE: 19–02–2025
DESIGNED BY: SOHO UNITED	INITIAL & DATE: 19–02–2025
CHECKED BY: –	INITIAL & DATE:
APPROVED BY: –	INITIAL & DATE:

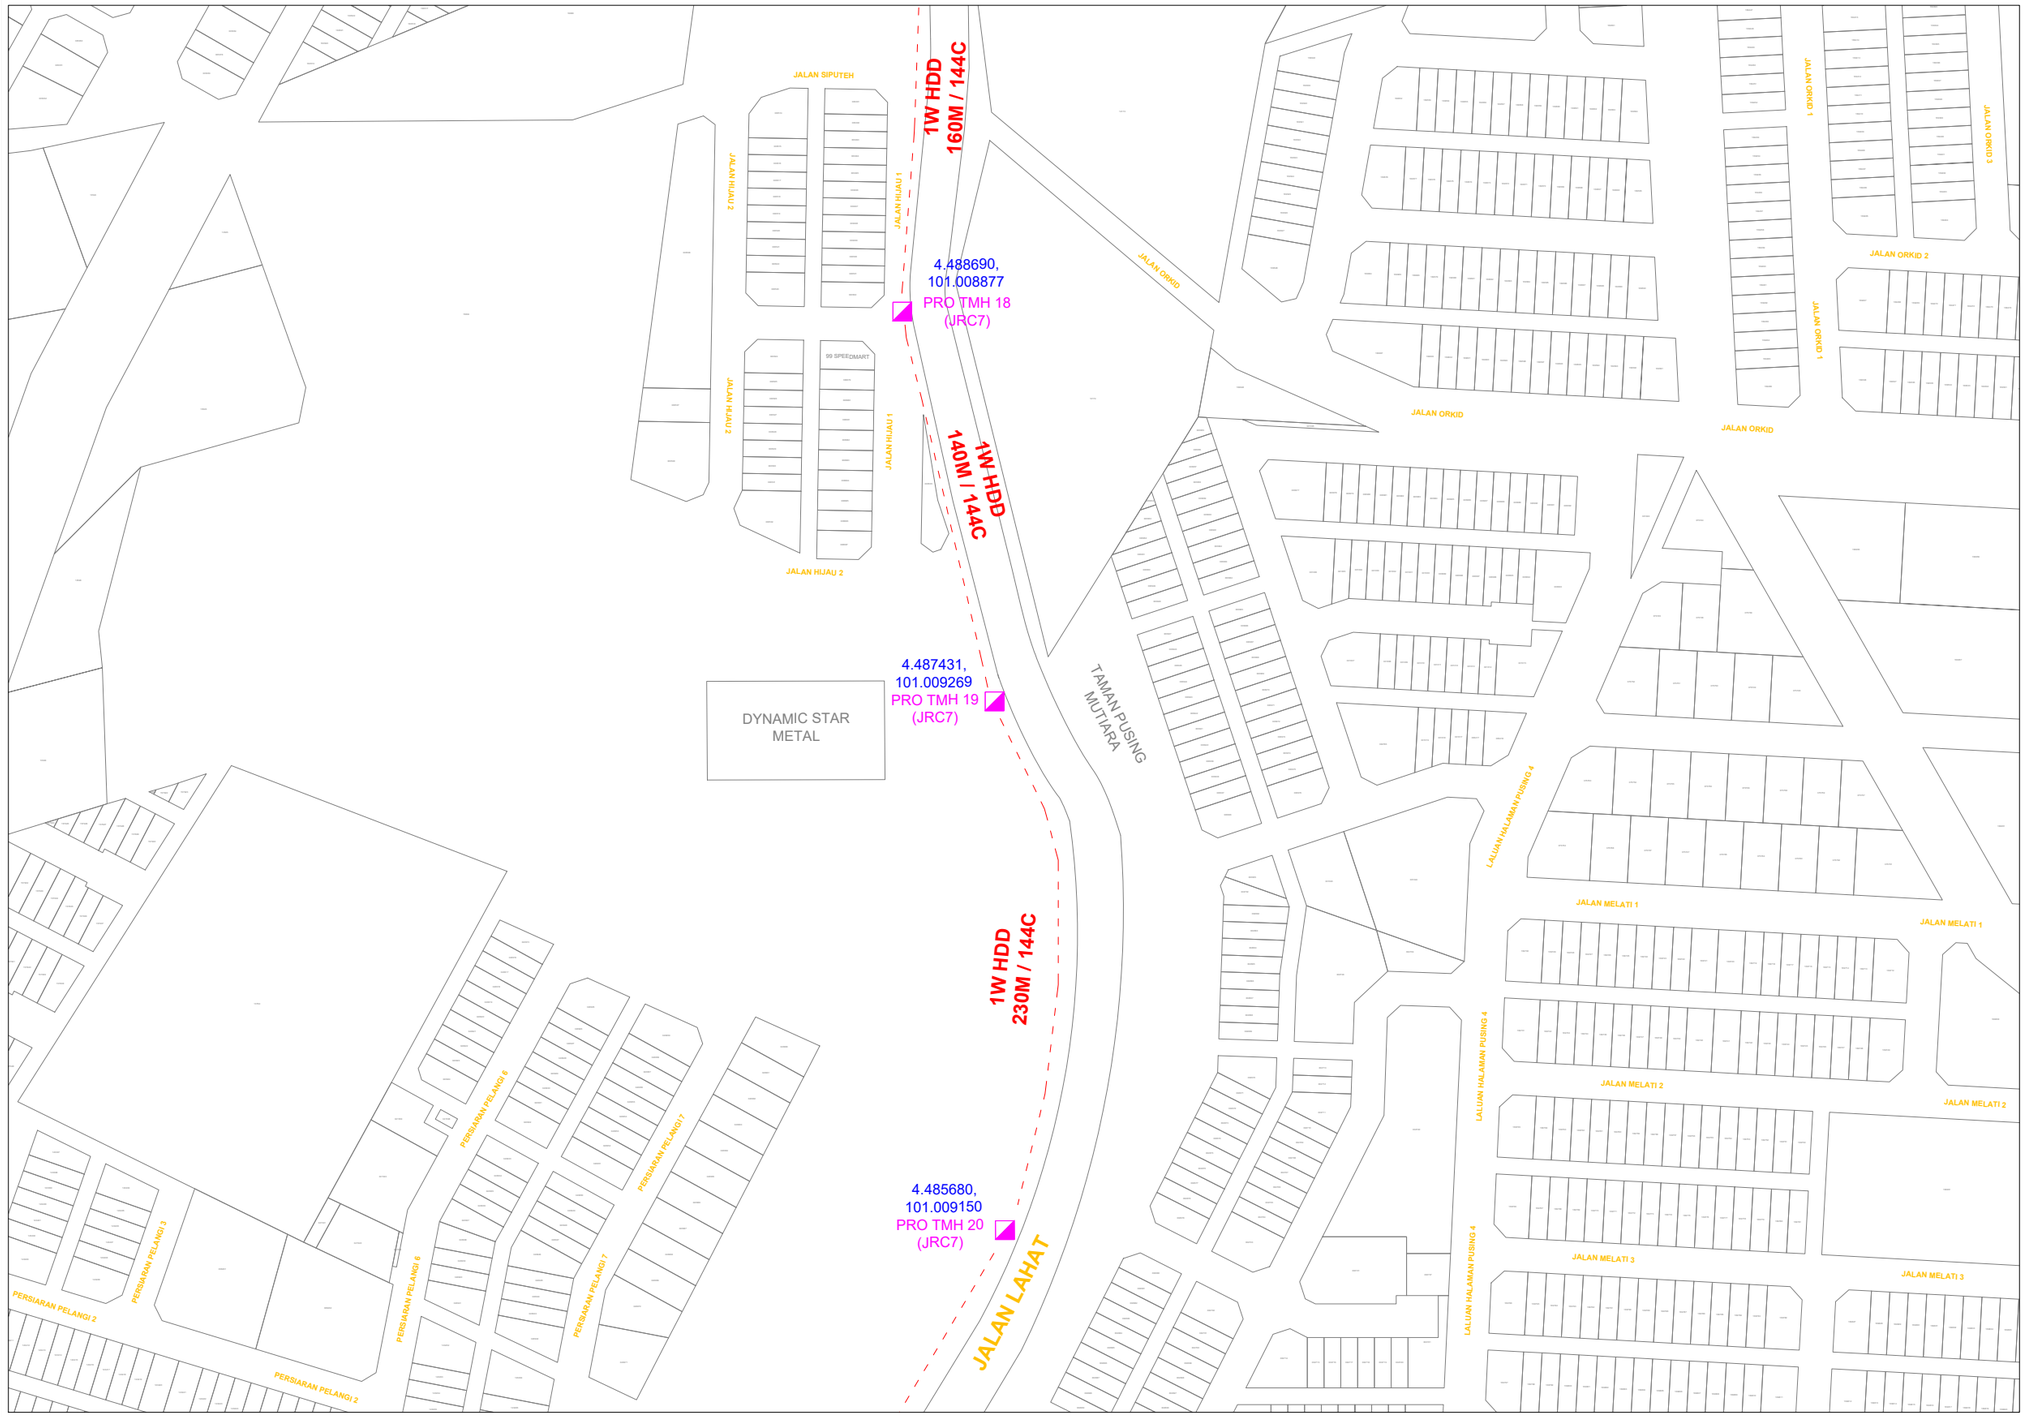

CONFIDENTIALITY

These drawings and details are and shall remain the property of TT dotCom Sdn Bhd. Both are issued in strict confidence and shall not be reproduced, copied or used in any manner without specific written permission from the owner.

LEGEND

- = EXISTING TIME MANHOLE
- = PROPOSED TIME MANHOLE JRC7
- = HDD

SCHEDULE OF QUANTITY

SYMBOL	DESCRIPTION	QTY.
	NEW MANHOLE JRC7	22
	HDD	4450

REV. NO.	REV. DATE	DESCRIPTION:

SOHO UNITED SDN BHD
(1265201-V)
A22-3A, PV 20, 53300 Setapak,
Kuala Lumpur, Malaysia
Tel: +6019-4885372 / 013-3370937

time™
TT dotCom Sdn Bhd (52371-A)
Jalan Majistret U1/26,
Hicom Glenmarie Industrial Park
40150 Shah Alam,Selangor Darul Ehsan, Malaysia.
Tel: +60 3 5032 6000 Website: www.time.com.my

PROJECT TITLE: SPUR BATU GAJAH P1
31000 BATU GAJAH,
PERAK DARUL RIDZUAN

DRAWING TITLE: SITE PLAN DRAWING – 7

DRAWING NO: TTdC 0000 0000 0

SHEET NO:

DRAWING SCALE: N.T.S	DRAWING UNITS: METER
PREPARED BY: SOHO UNITED	INITIAL & DATE: 19–02–2025
DESIGNED BY: SOHO UNITED	INITIAL & DATE: 19–02–2025
CHECKED BY: –	INITIAL & DATE:
APPROVED BY: –	INITIAL & DATE:

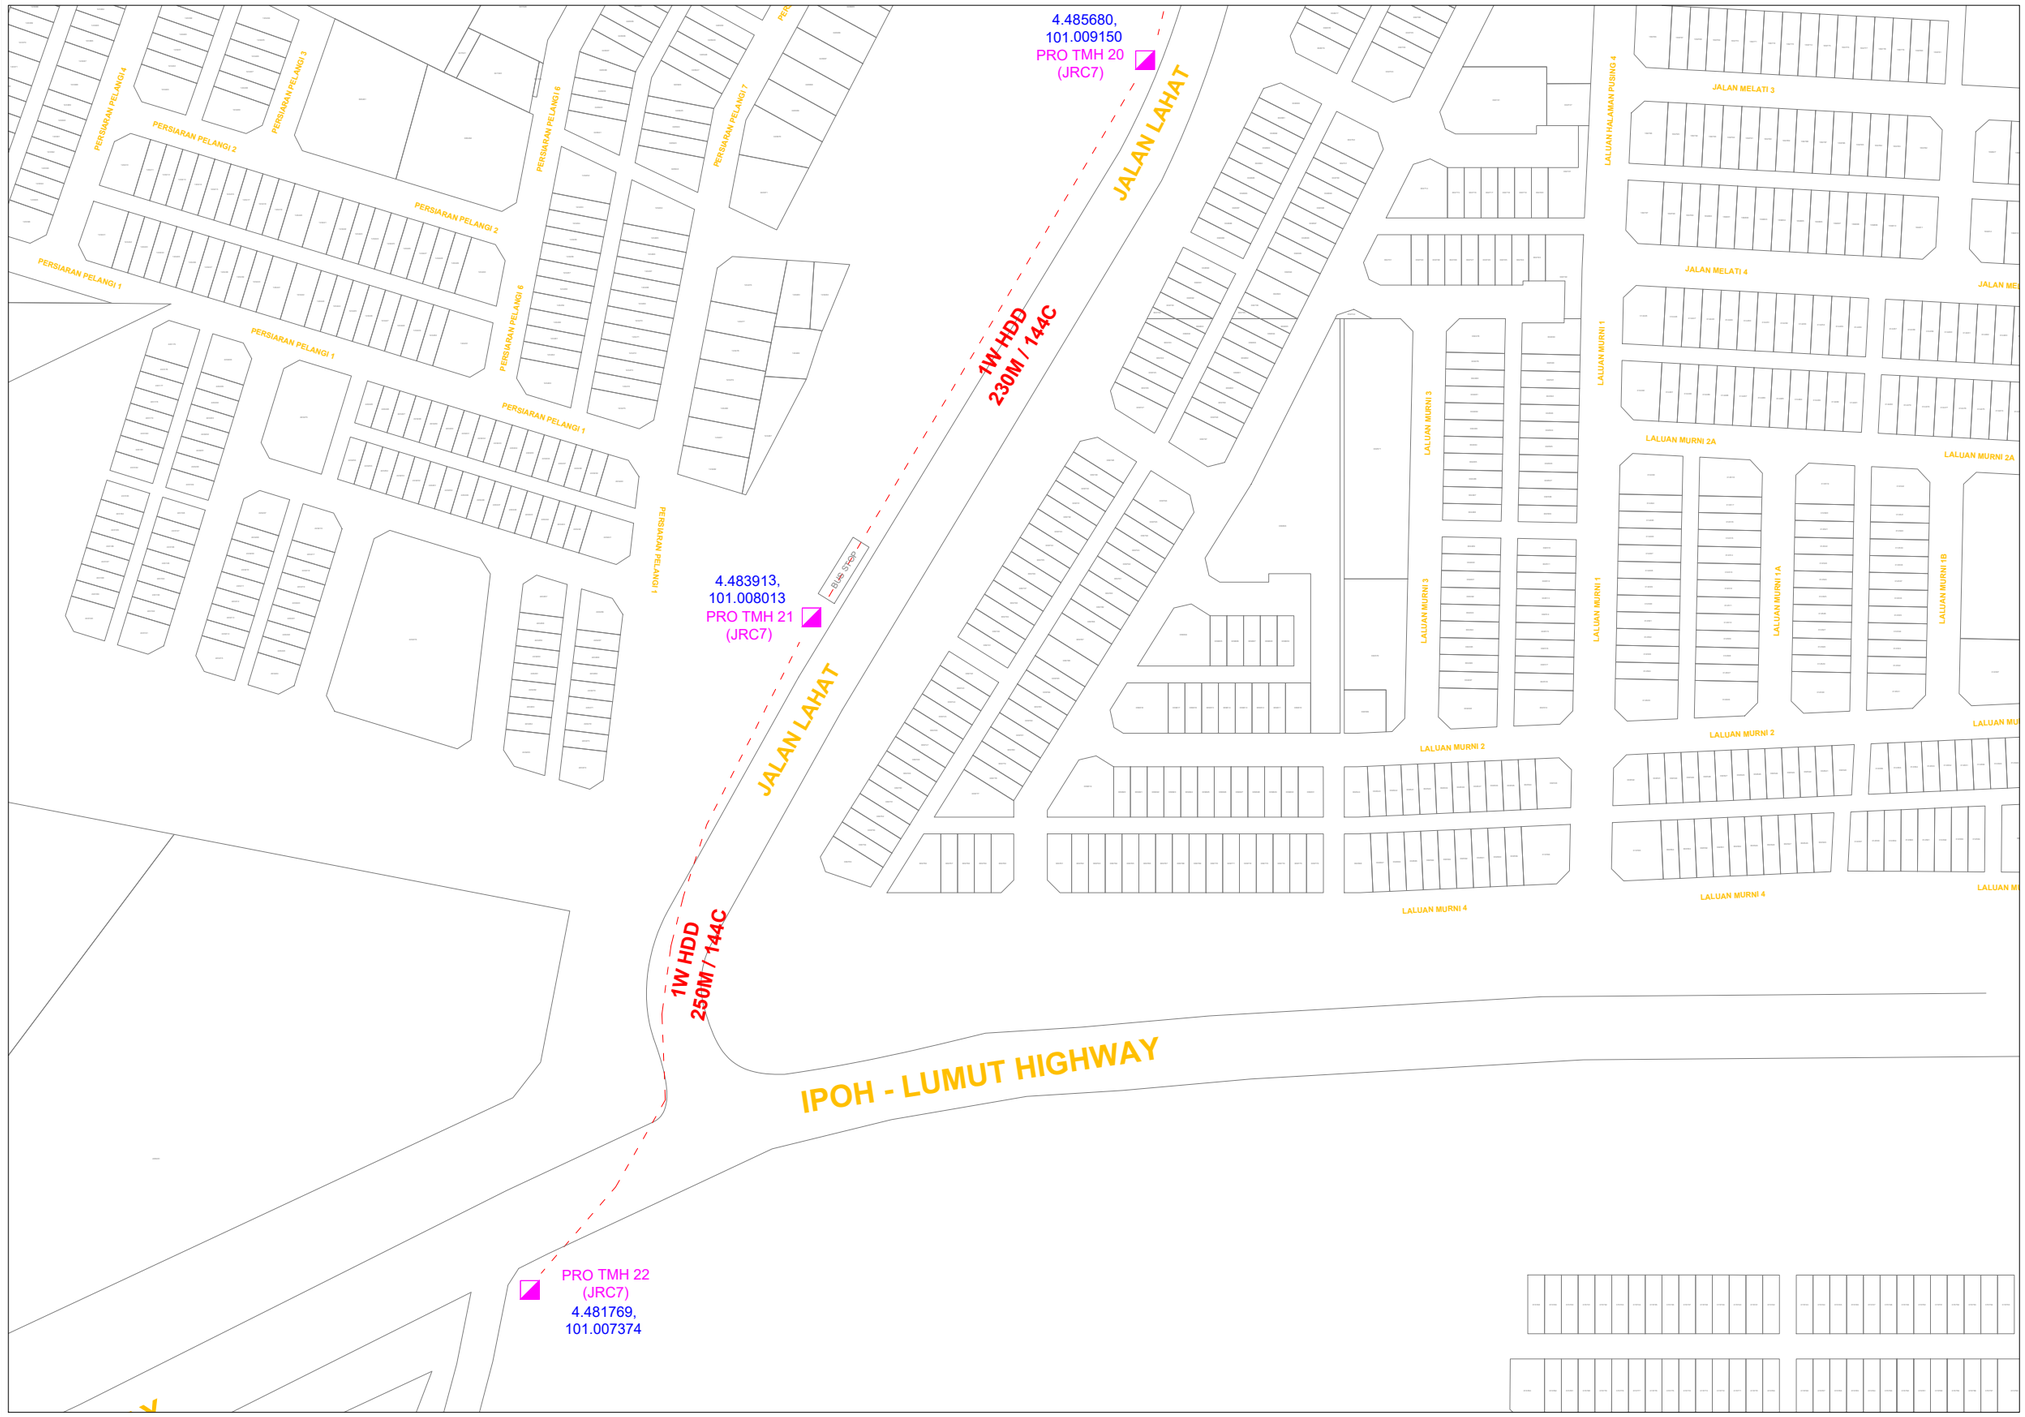

CONFIDENTIALITY

These drawings and details are and shall remain the property of TT dotCom Sdn Bhd. Both are issued in strict confidence and shall not be reproduced, copied or used in any manner without specific written permission from the owner.

LEGEND

- = EXISTING TIME MANHOLE
- = PROPOSED TIME MANHOLE JRC7
- = HDD

SCHEDULE OF QUANTITY

SYMBOL	DESCRIPTION	QTY.
	NEW MANHOLE JRC7	22
	HDD	4450

REV. NO.	REV. DATE	DESCRIPTION:

SOHO UNITED SDN BHD
(1265201-V)
A22-3A, PV 20, 53300 Setapak,
Kuala Lumpur, Malaysia
Tel: +6019-4885372 / 013-3370937

TT dotCom Sdn Bhd (52371-A)
Jalan Majistret U1/26,
Hicom Glenmarie Industrial Park
40150 Shah Alam,Selangor Darul Ehsan, Malaysia.
Tel: +60 3 5032 6000 Website: www.time.com.my

PROJECT TITLE: SPUR BATU GAJAH P1
31000 BATU GAJAH,
PERAK DARUL RIDZUAN

DRAWING TITLE: SITE PLAN DRAWING – 8

DRAWING NO: TTdC 0000 0000 0

SHEET NO:

DRAWING SCALE: N.T.S	DRAWING UNITS: METER
PREPARED BY: SOHO UNITED	INITIAL & DATE: 19–02–2025
DESIGNED BY: SOHO UNITED	INITIAL & DATE: 19–02–2025
CHECKED BY: –	INITIAL & DATE:
APPROVED BY: –	INITIAL & DATE: