# SUBMISSION DRAWING

LEGEND :-

| | |
|---|---|
| ⊠ | PE BATU 12 SEDIADA |
| ○ | CADANGAN TIANG 10 METER |
| — — — | CADANGAN KABEL VT XLPE 3x150 MMP |
| — — — | CADANGAN ABC 3x150 MMP VT SEPANJANG 800 METER 2 LITAR |

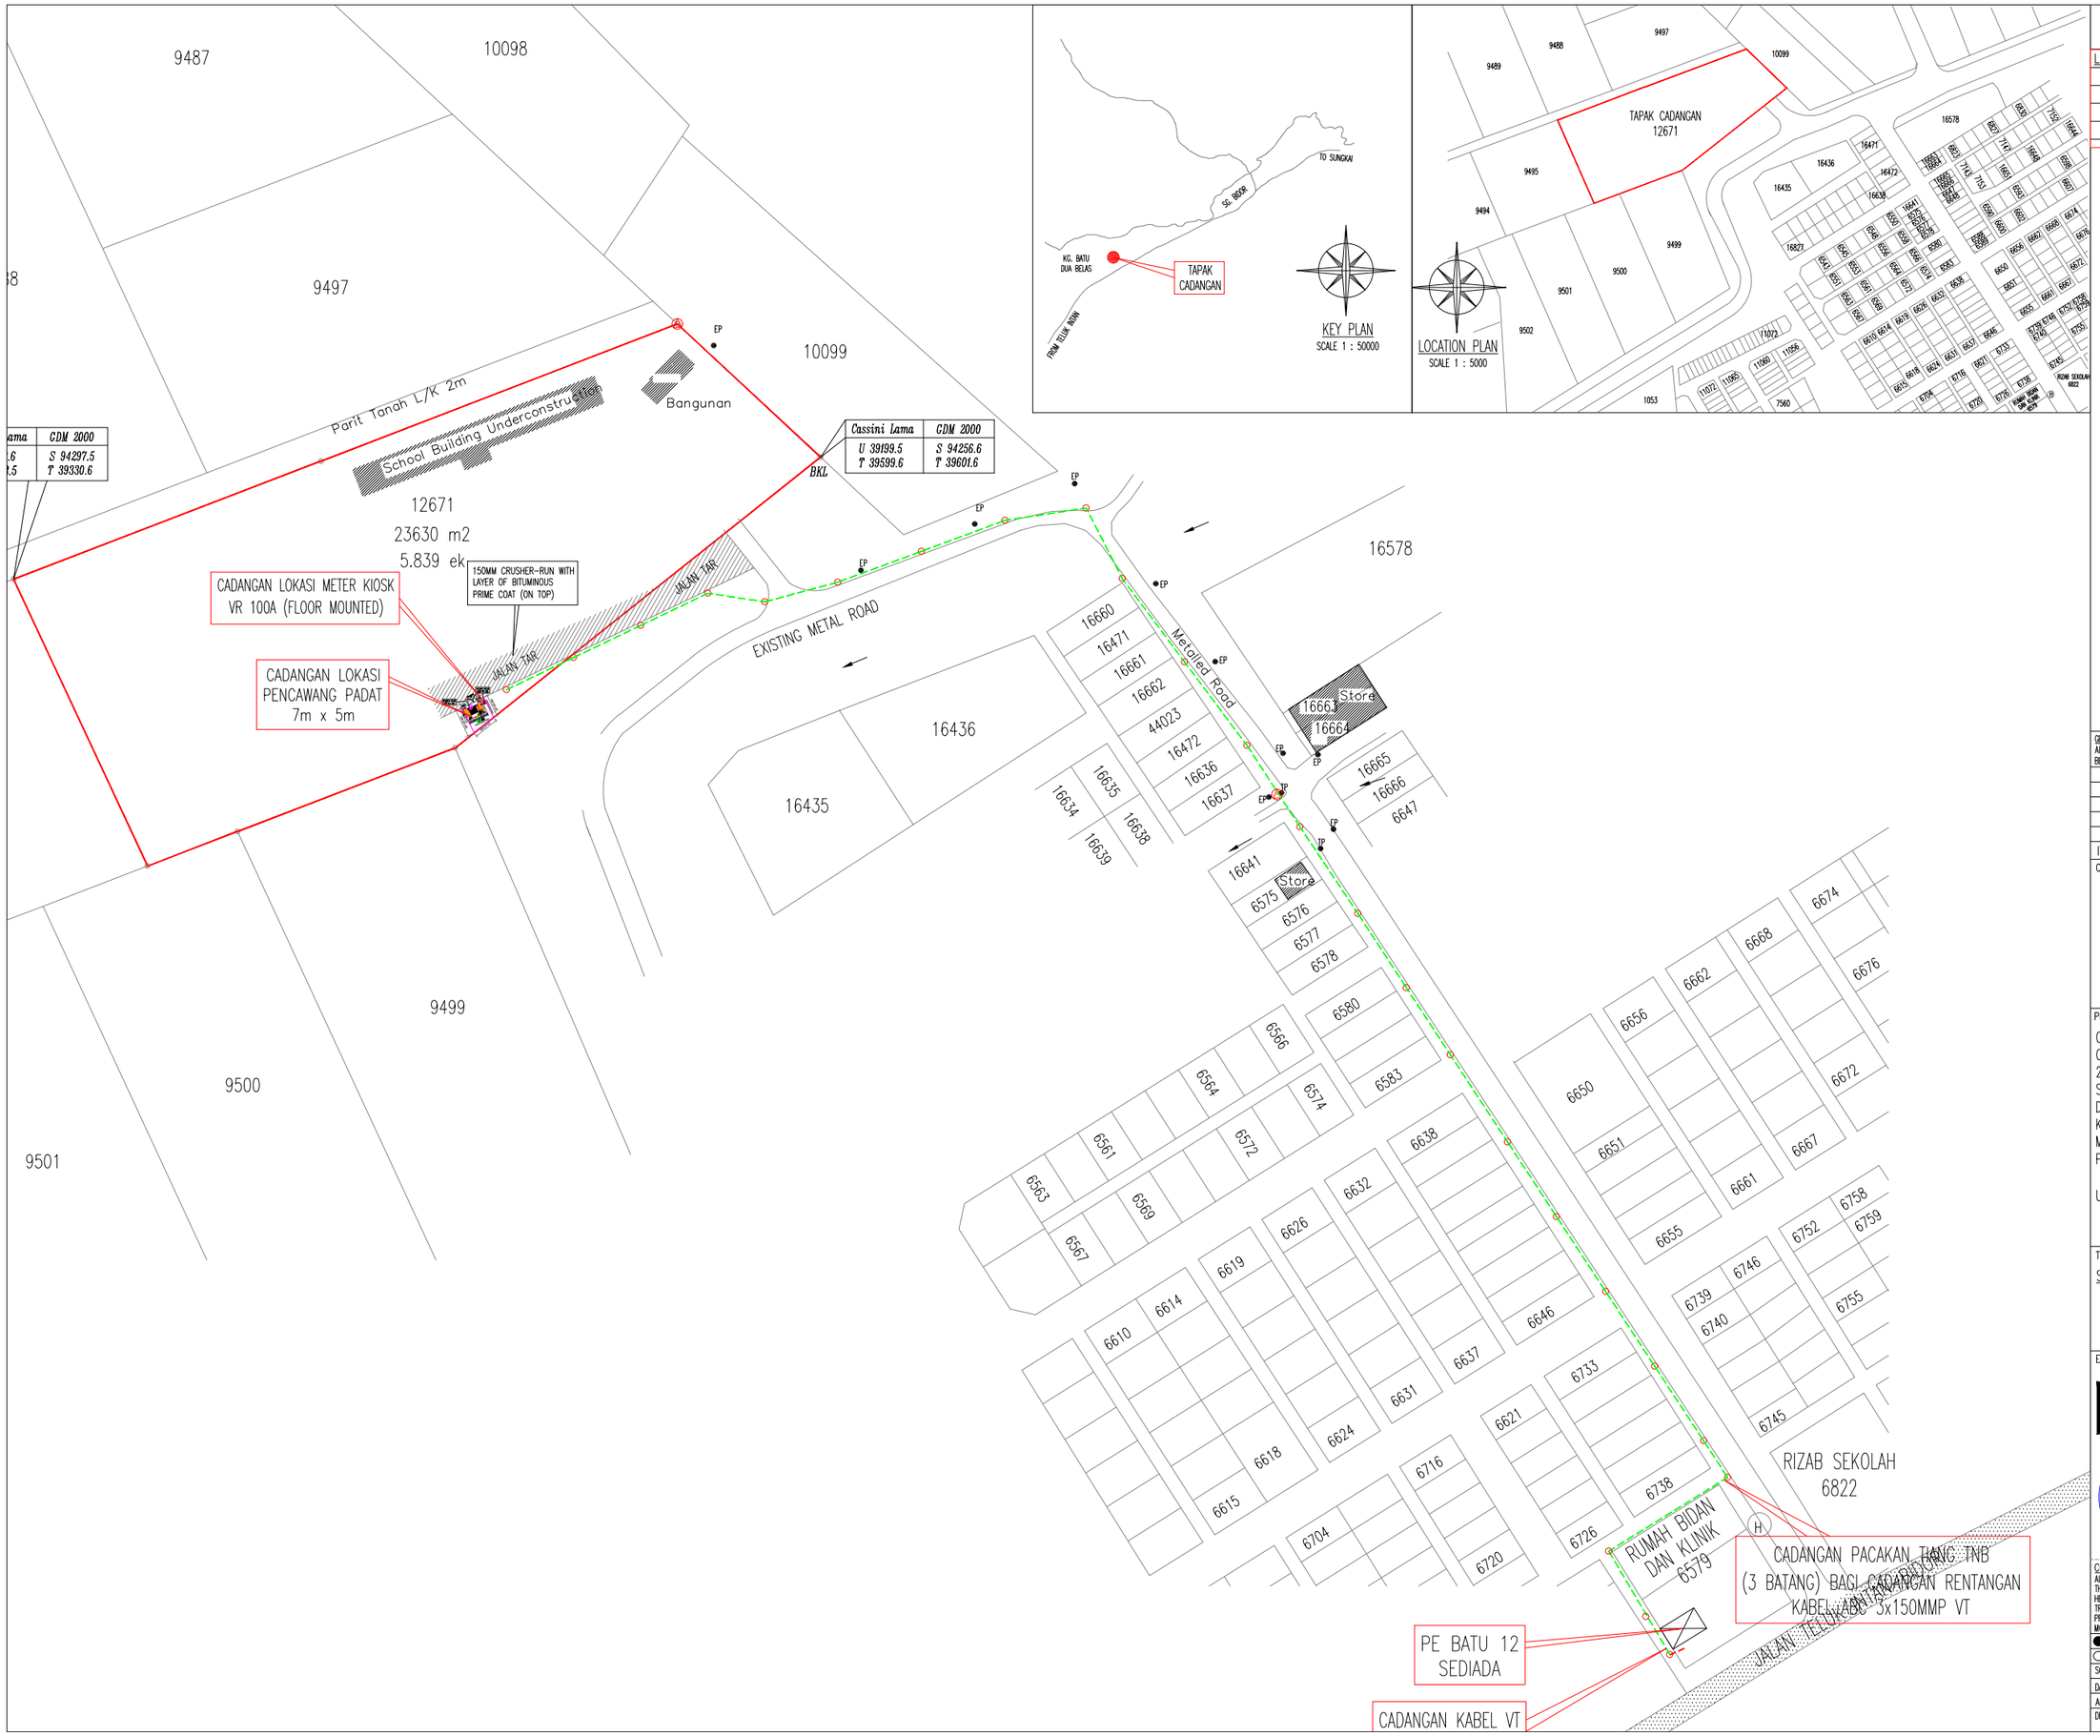


GENERAL NOTE:
ALL DIMENSION HAS TO BE VERIFIED AND CONFIRMED ON SITE. ANY DISCREPANCY HAS TO BE REPORTED TO THE PERSON IN-CHARGE BEFORE PROCEEDING WITH ANY CONSTRUCTION.

| ITEM | DATE | AMENDMENT |
|---|---|---|
| | | |

OWNER'S SIGNATURE :

PROJECT :

CADANGAN BEKALAN ELEKTRIK VR 100A BARU BAGI CADANGAN MEMBINA SATU BLOK BILIK DARJAH 2 TINGKAT, SATU BLOK BILIK DARJAH TADIKA SETINGKAT & SEBUAH PONDOK PENGAWAL DI ATAS LOT 12671, NO. PN 293519, KAMPUNG BATU 12, JALAN BIDOR, MUKIM CHANGKAT JONG, DAERAH HILIR PERAK, PERAK DARUL RIDZUAN

UNTUK TETUAN S.R.J.K.(C) BATU 12

TITLE :

SITE, LOCATION & KEY PLAN

ENGINEER'S SIGNATURE :


MOKHTAR CONSULT & ASSOCIATES
CIVIL, STRUCTURAL, MECHANICAL & ELECTRICAL CONSULTING ENGINEERS
9A-11A, JALAN CHUNG THYE PHIN, 30250 IPOH,
PERAK DARUL RIDZUAN
TEL : 05-2544198, 05-2535175 FAX : 05-2544270
E-MAIL 1 : mctsarl@gmail.com
E-MAIL 2 : mokhtarconsult@gmail.com


JURUTERA PROFESIONAL
SEMAK PERAKUAN SIAP KERJA
ELEKTRIK
Ir. CHENG KOK JOR
C112759
MALAYSIA


COPYRIGHT (C) OF MOKHTAR CONSULT & ASSOCIATES
ALL RIGHTS RESERVED.
THIS DRAWING IS COPYRIGHT EXCEPT FOR THE CONSTRUCTIONS OF THE PROJECT NAMED HEREIN. NO PART OF THIS DRAWING SHOULD BE REPRODUCED BY ANY MEANS NOR TRANSMITTED IN TO MACHINE LANGUAGE OR USE FOR THE CONSTRUCTIONS OF OTHER PROJECTS DIFFERENT FROM THAT NAMED HEREIN WITHOUT THE WRITTEN PERMISSIONS OF MOKHTAR CONSULT & ASSOCIATES


| | | |
|---|---|---|
| ● SUBMISSION DRAWING | ○ TENDER DRAWING | ○ AS BUILT DRAWING |
| ○ PRELIMINARY DRAWING | ○ CONSTRUCTION DRAWING | ○ APPROVED FOR ISSUANCE |
| SCALE : AS SHOWN | CHECKED BY : Ir. CHENG KOK JOR | DRAWN BY : HANI |
| DATE : 29/04/24 | APPROVED BY : Ir. CHENG KOK JOR | |
| ACAD FILE : (29-04-24) SRJKC BATU 12-Site(E).dwg | | |
| DRAWING NO. : CKJ/MCA/7313/23/MPTI-01 | | |