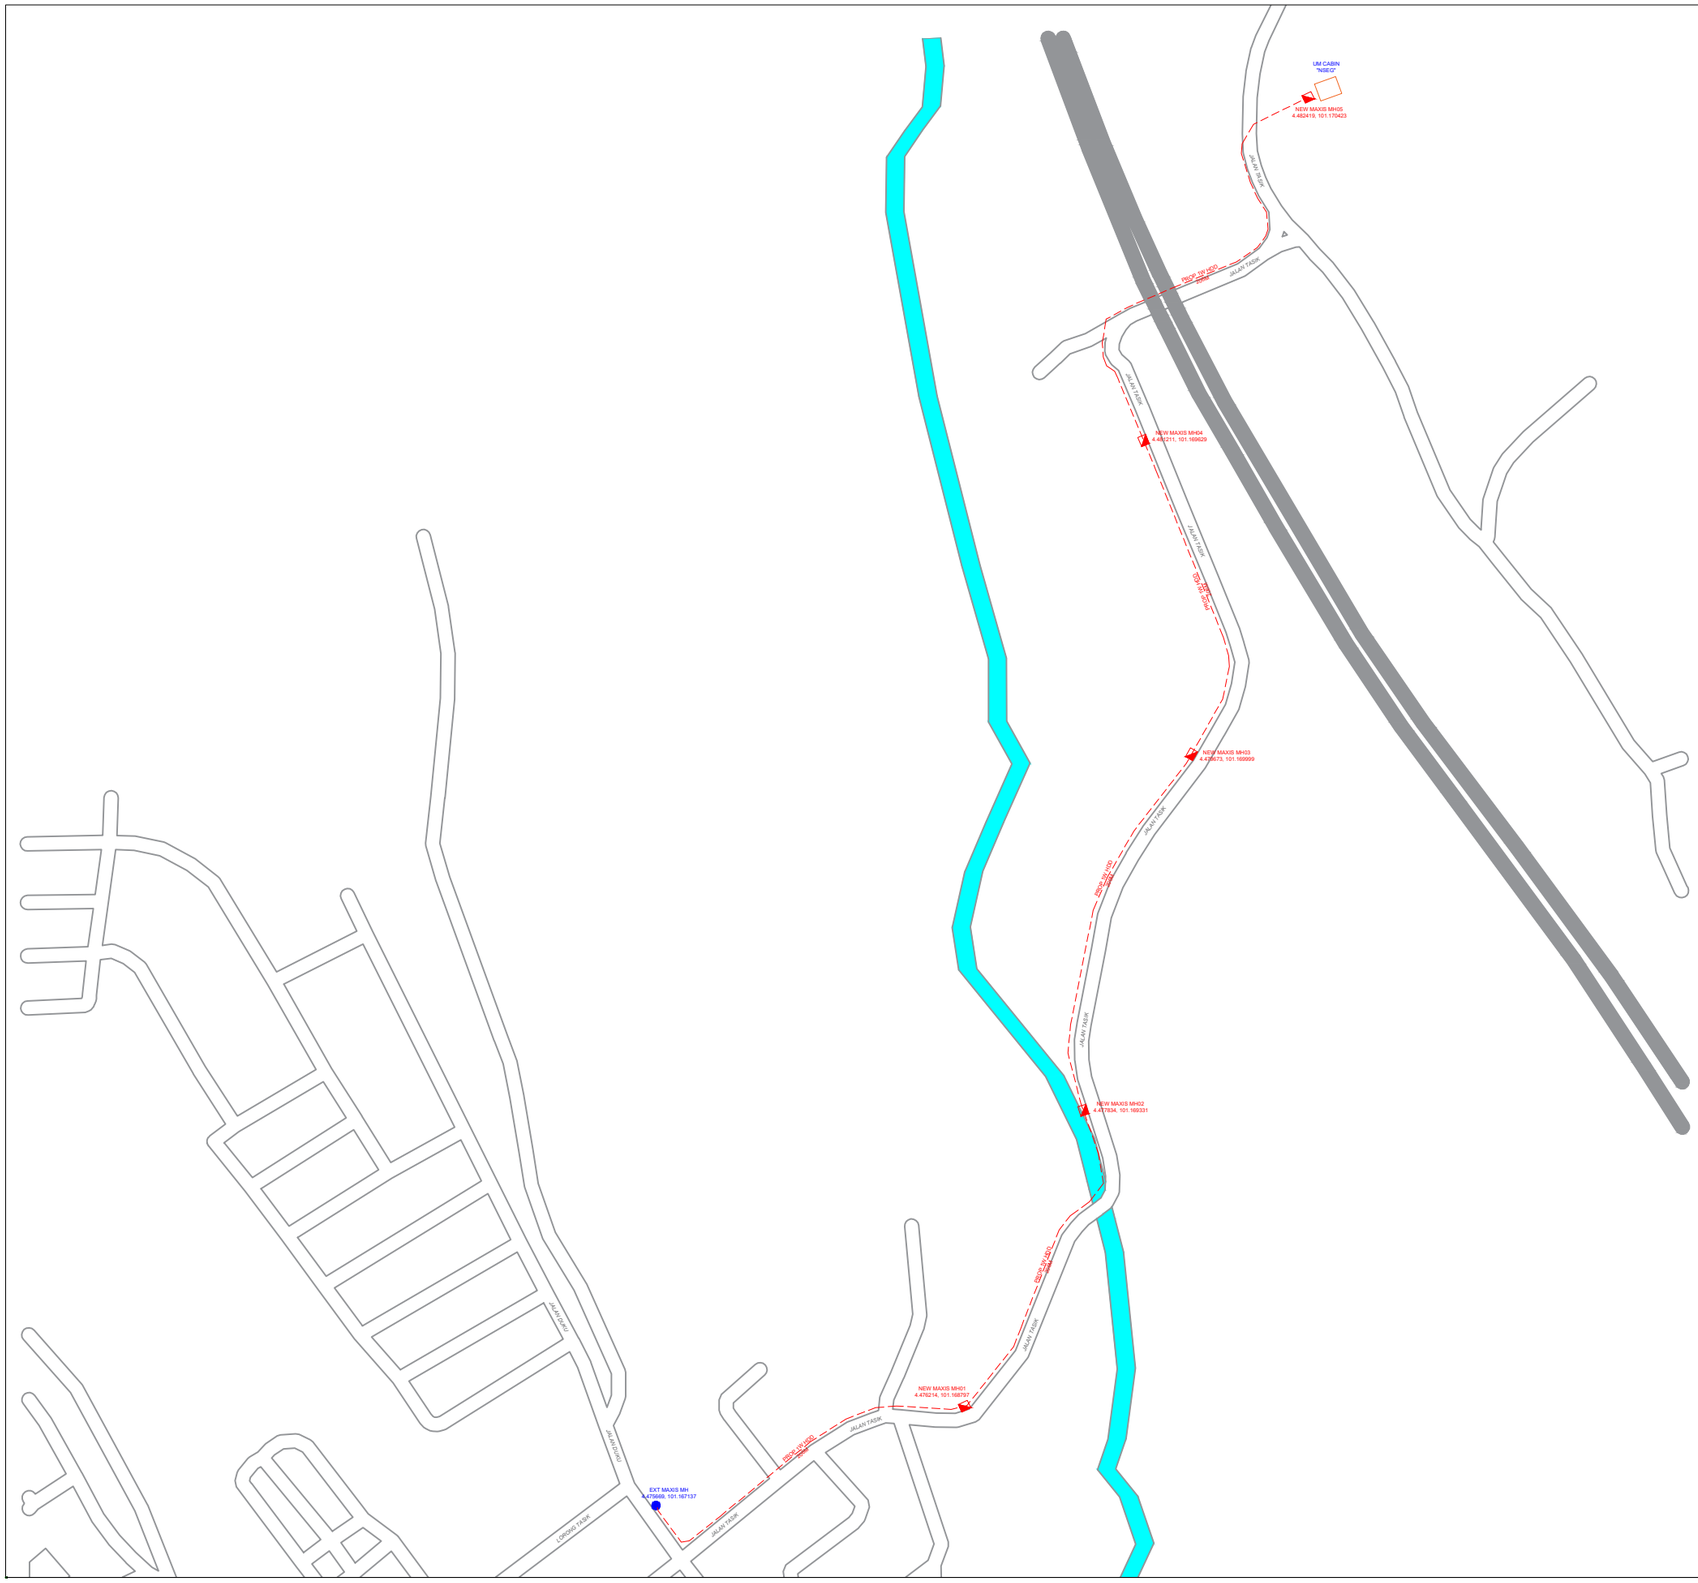

SITE PLAN UM NSEG

Site Name	NSEG (UMOBILE)
Site Address	PINS PBTS, 31600 Gopeng, Perak
DWG ID.	VNS/NSEG
Revision No.	-
Date	21.11.2025
Sheet	-

Summary Note	
Total HP/PP	-
Total FDC	-
Total FDP	-
Total Propose Joint	-
Total Propose MH	-
Total Propose Pit	-
Total Prop UG Distance (m)	-
Total Prop OH Distance (m)	-

Legends	
Propose FDC / FDF	
Existing FDC / FDF	
Propose FDP	FDP
Existing FDP	FDP
Propose Manhole	
Existing Manhole	
Propose Pit / Handhole	
Existing Pit / Handhole	
Propose G.i / Duct Riser	
Existing G.i / Duct Riser	
Propose Pole	P
Existing Pole	P
Existing UG Duct Way	
Propose UG Trenching	
Existing Aerial Cable	
Propose Aerial Cable	
FDC Boundary	
FDP Boundary	
Local Council Boundary (JKR)	
Local Council Boundary (Majlis)	
Design By	**VERDENETWORKS SOLUTION**

maxis

Maxis Broadband Sdn. Bhd.

Checked By	
Checked Date	
Approved / Rejected By	
Approved / Rejected Date	