1

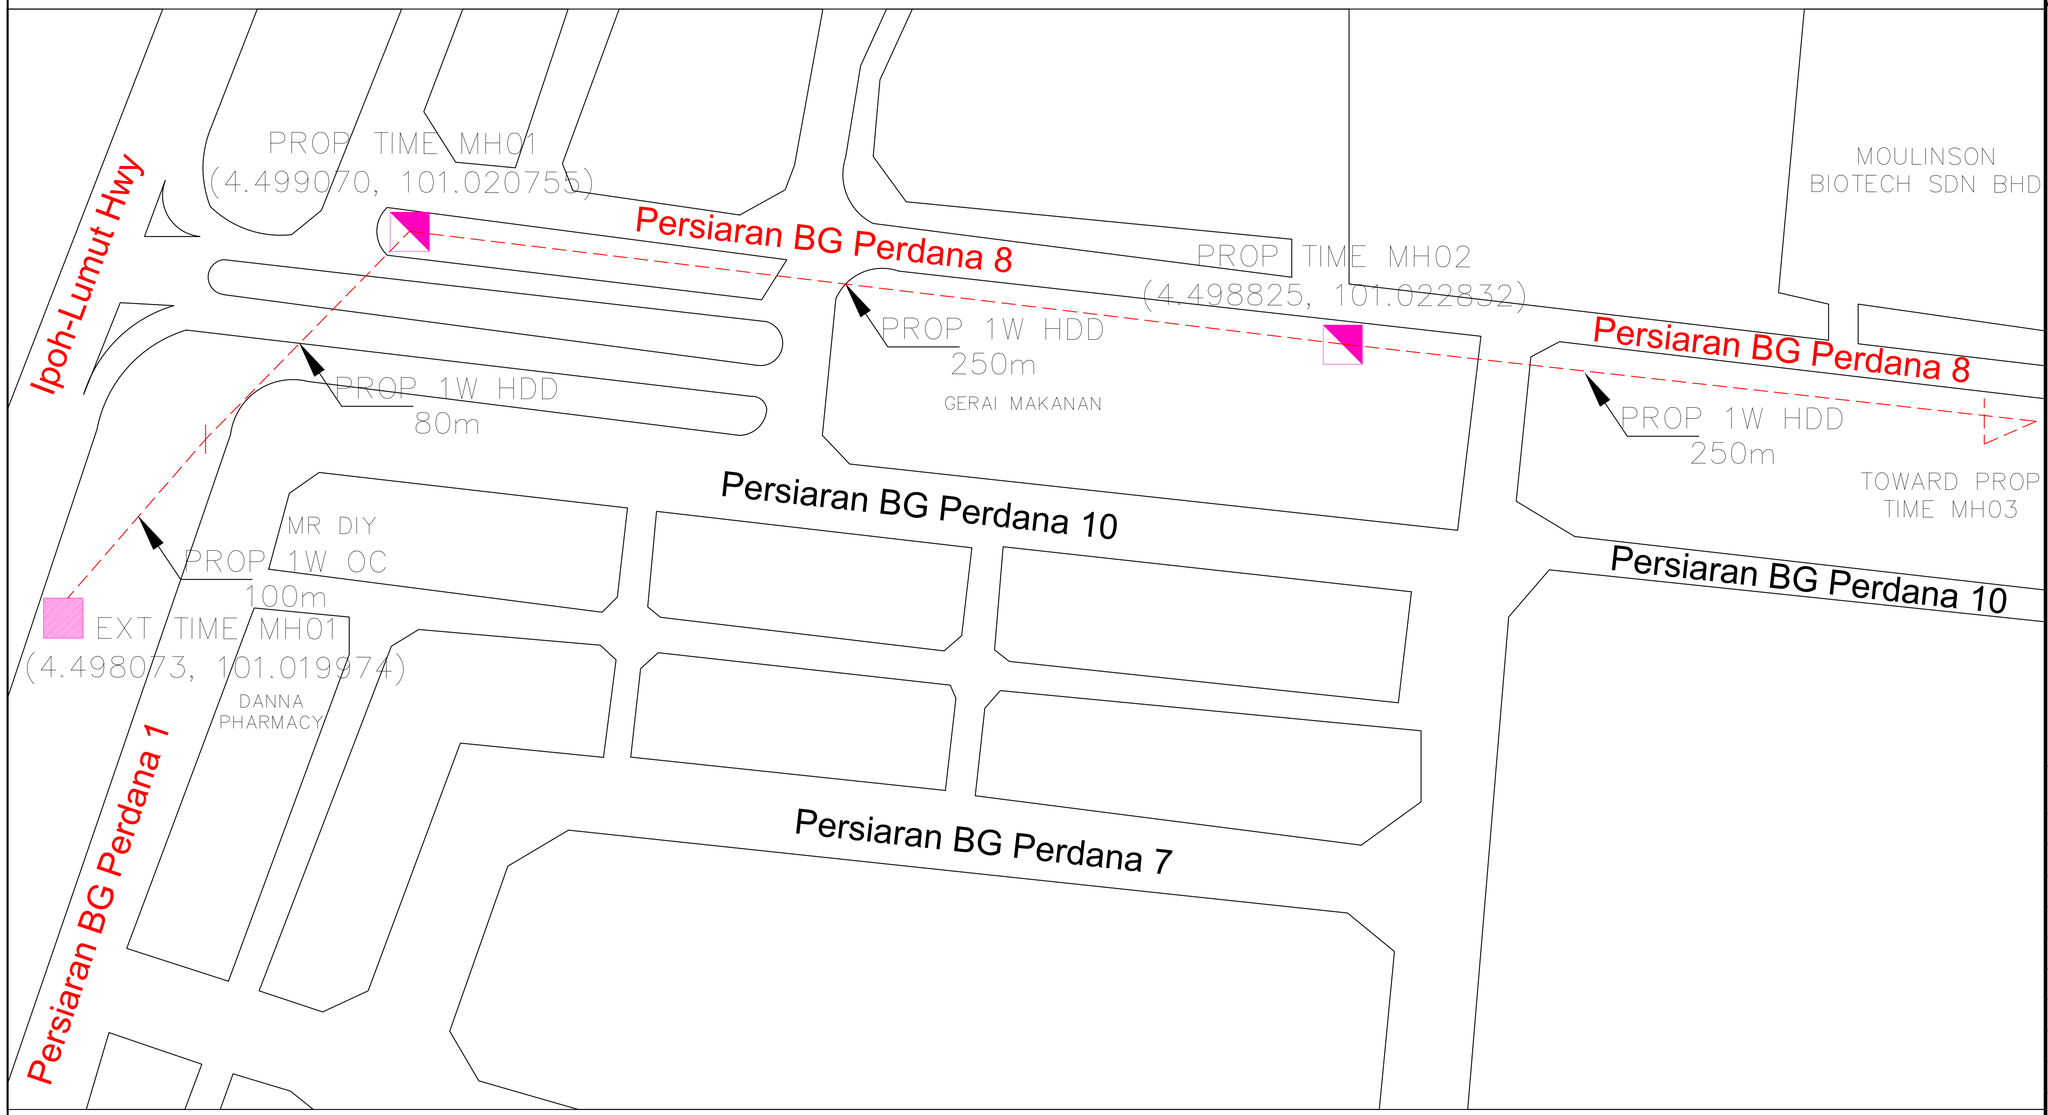

CONFIDENTIALITY

These drawings and details are and shall remain the property of TT dotCom Sdn Bhd. Both are issued in strict confidence and shall not be reproduced, copied or used in any manner without specific written permission from the owner.

LEGEND

- = EXISTING TIME MANHOLE
- = EXISTING BUILDING MANHOLE
- = PROPOSED TIME MANHOLE
- = PROPOSED OC / HDD
- = PROPOSED POLE
- = PROPOSED DUCT RISER 4"

SCHEDULE OF QUANTITY

SYMBOL	DESCRIPTION	QTY
	PROPOSED MANHOLE JRC7	7
	PROPOSED 1W HDD	1330m
	PROPOSED 1W OPEN CUT	100m

REV. NO.	REV. DATE	REV. BY

CONTRACTOR:

中国通信服务 CHINA COMSERVICE

CCS Comservice (Malaysia) Sdn. Bhd. (0931136-K)
Parcel 23-2, Jalan PJS 1/50,
Petaling Avenue,
46150 Petaling Jaya, Selangor, Malaysia.
Tel: +03 7708 228
Website: www.chinaccs.com.hk

CLIENT:

time™

TT dotcom Sdn Bhd (52371-A)
No 14, Jalan Majistret U1/26,
Hicom Glenmarie Industrial Park
40150 Shah Alam,Selangor Darul Ehsan, Malaysia.
Tel: +60 3 5032 6000
Website: www.time.com.my

PROJECT TITLE:

SPUR PERSIARAN BG PERDANA,
31550 BATU GAJAH, PERAK

DRAWING TITLE:

PROPOSED TELECOMMUNICATION
MANHOLE AND CIVIL ROUTE

DRAWING NO: 0000 0

SHEET NO: 1 OF 1

DRAWING SCALE: N.T.S	DRAWING UNITS: METER
PREPARED BY: Muhammad Hafiz	INITIAL & DATE: 4-2-2025
DESIGNED BY: Muhammad Hafiz	INITIAL & DATE: 5-2-2025
CHECKED BY: –	INITIAL & DATE: –
APPROVED BY: –	INITIAL & DATE: –

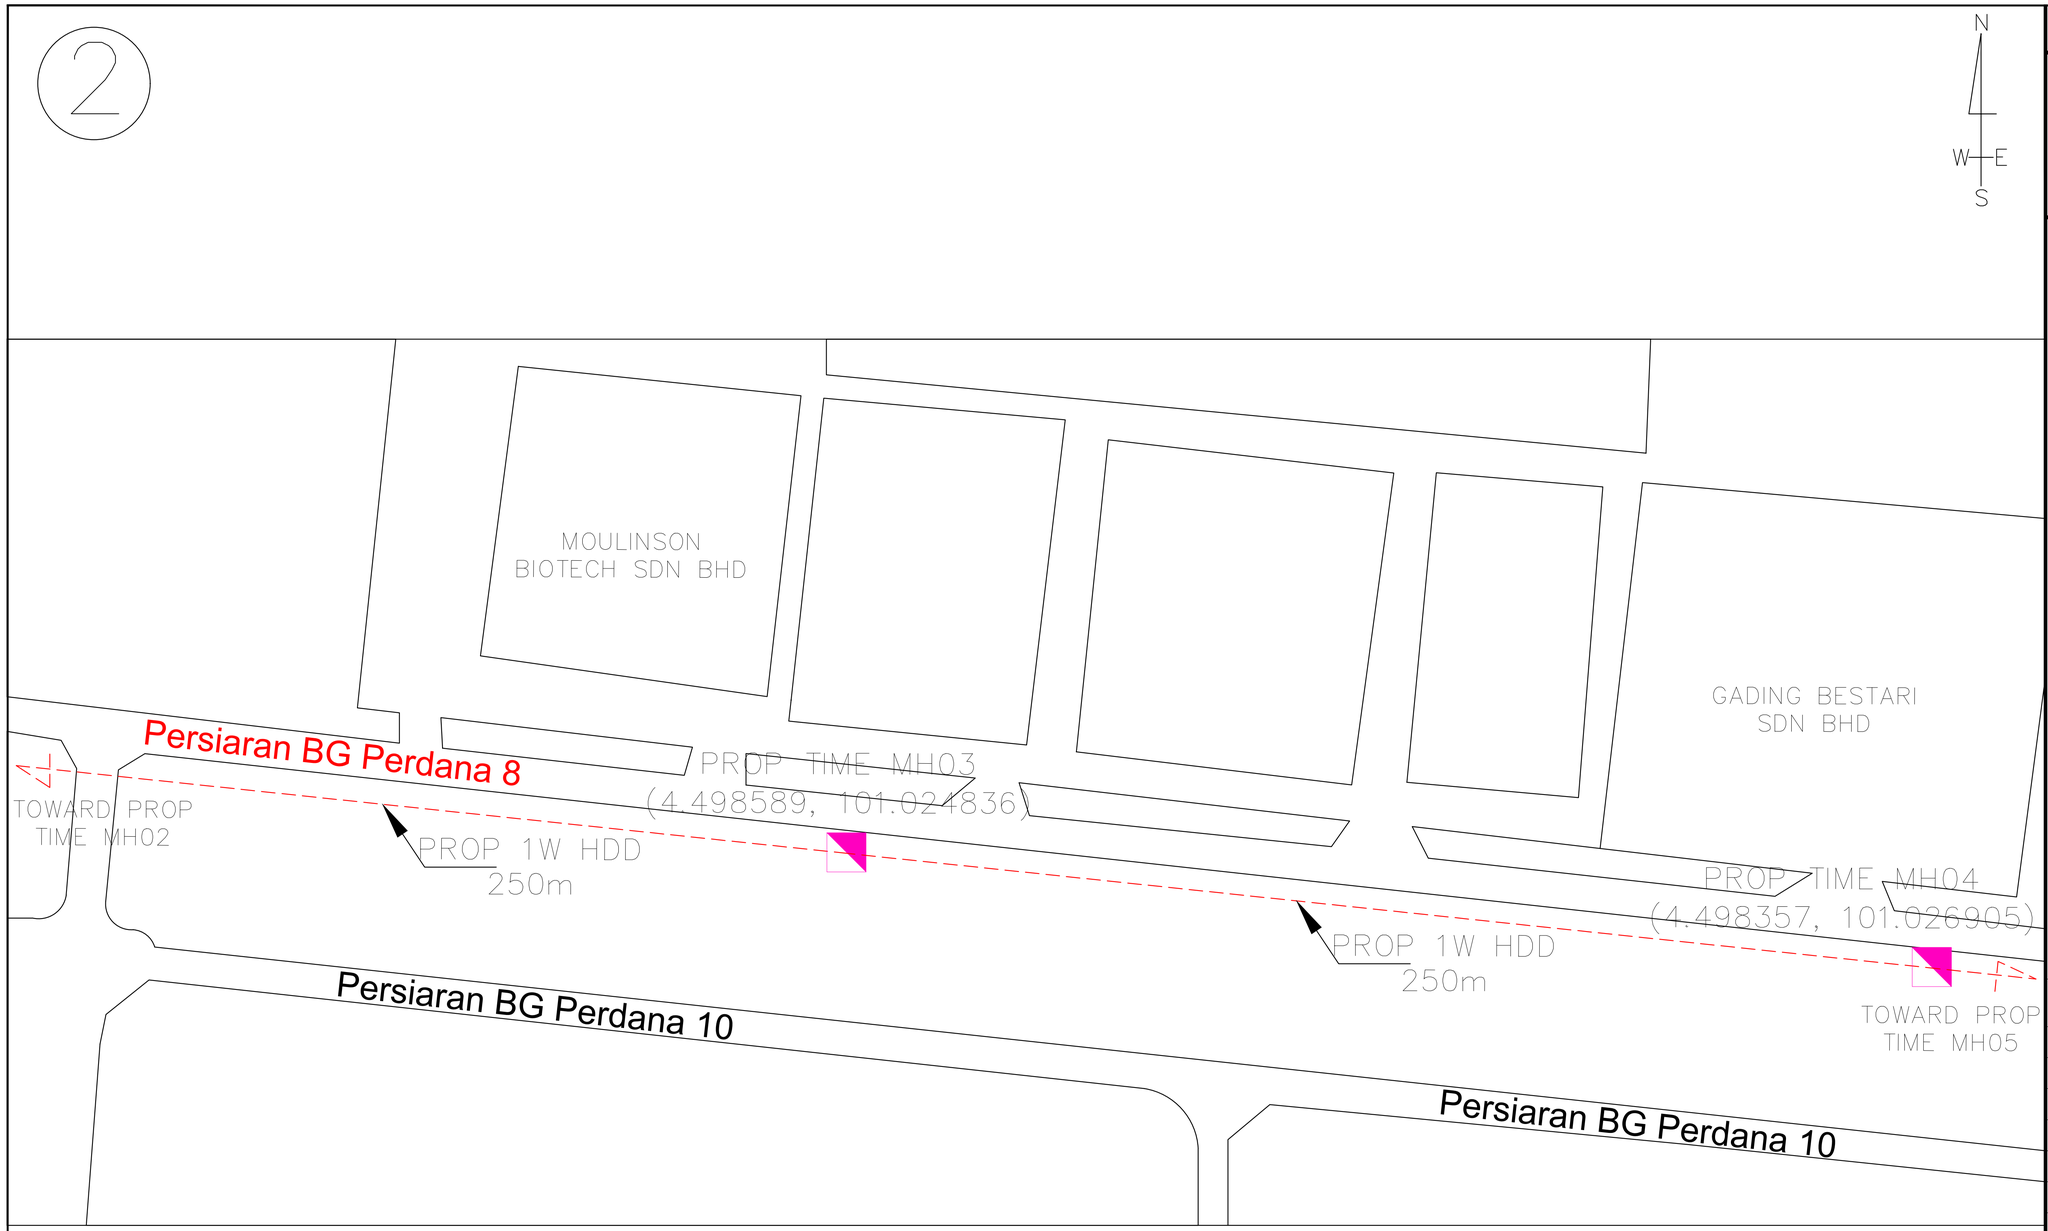

CONFIDENTIALITY

These drawings and details are and shall remain the property of TT dotCom Sdn Bhd. Both are issued in strict confidence and shall not be reproduced, copied or used in any manner without specific written permission from the owner.

LEGEND

- = EXISTING TIME MANHOLE
- = EXISTING BUILDING MANHOLE
- = PROPOSED TIME MANHOLE
- = PROPOSED OC / HDD
- = PROPOSED POLE
- = PROPOSED DUCT RISER 4"

SCHEDULE OF QUANTITY

SYMBOL	DESCRIPTION	QTY
	PROPOSED MANHOLE JRC7	7
	PROPOSED 1W HDD	1330m
	PROPOSED 1W OPEN CUT	100m

REV. NO.	REV. DATE	REV. BY

CONTRACTOR:

中国通信服务
CHINA COMSERVICE

CCS Comservice (Malaysia) Sdn. Bhd. (0931136-K)
Parcel 23-2, Jalan PJS 1/50,
Petaling Avenue,
46150 Petaling Jaya, Selangor, Malaysia.
Tel: +03 7708 228
Website: www.chinaccs.com.hk

CLIENT:

time™

TT dotcom Sdn Bhd (52371-A)
No 14, Jalan Majistret U1/26,
Hicom Glenmarie Industrial Park
40150 Shah Alam,Selangor Darul Ehsan, Malaysia.
Tel: +60 3 5032 6000
Website: www.time.com.my

PROJECT TITLE:

SPUR PERSIARAN BG PERDANA,
31550 BATU GAJAH, PERAK

DRAWING TITLE:

PROPOSED TELECOMMUNICATION
MANHOLE AND CIVIL ROUTE

DRAWING NO: 0000 0

SHEET NO: 1 OF 1

DRAWING SCALE: N.T.S	DRAWING UNITS: METER
PREPARED BY: Muhammad Hafiz	INITIAL & DATE: 4-2-2025
DESIGNED BY: Muhammad Hafiz	INITIAL & DATE: 5-2-2025
CHECKED BY: –	INITIAL & DATE: –
APPROVED BY: –	INITIAL & DATE: –

3

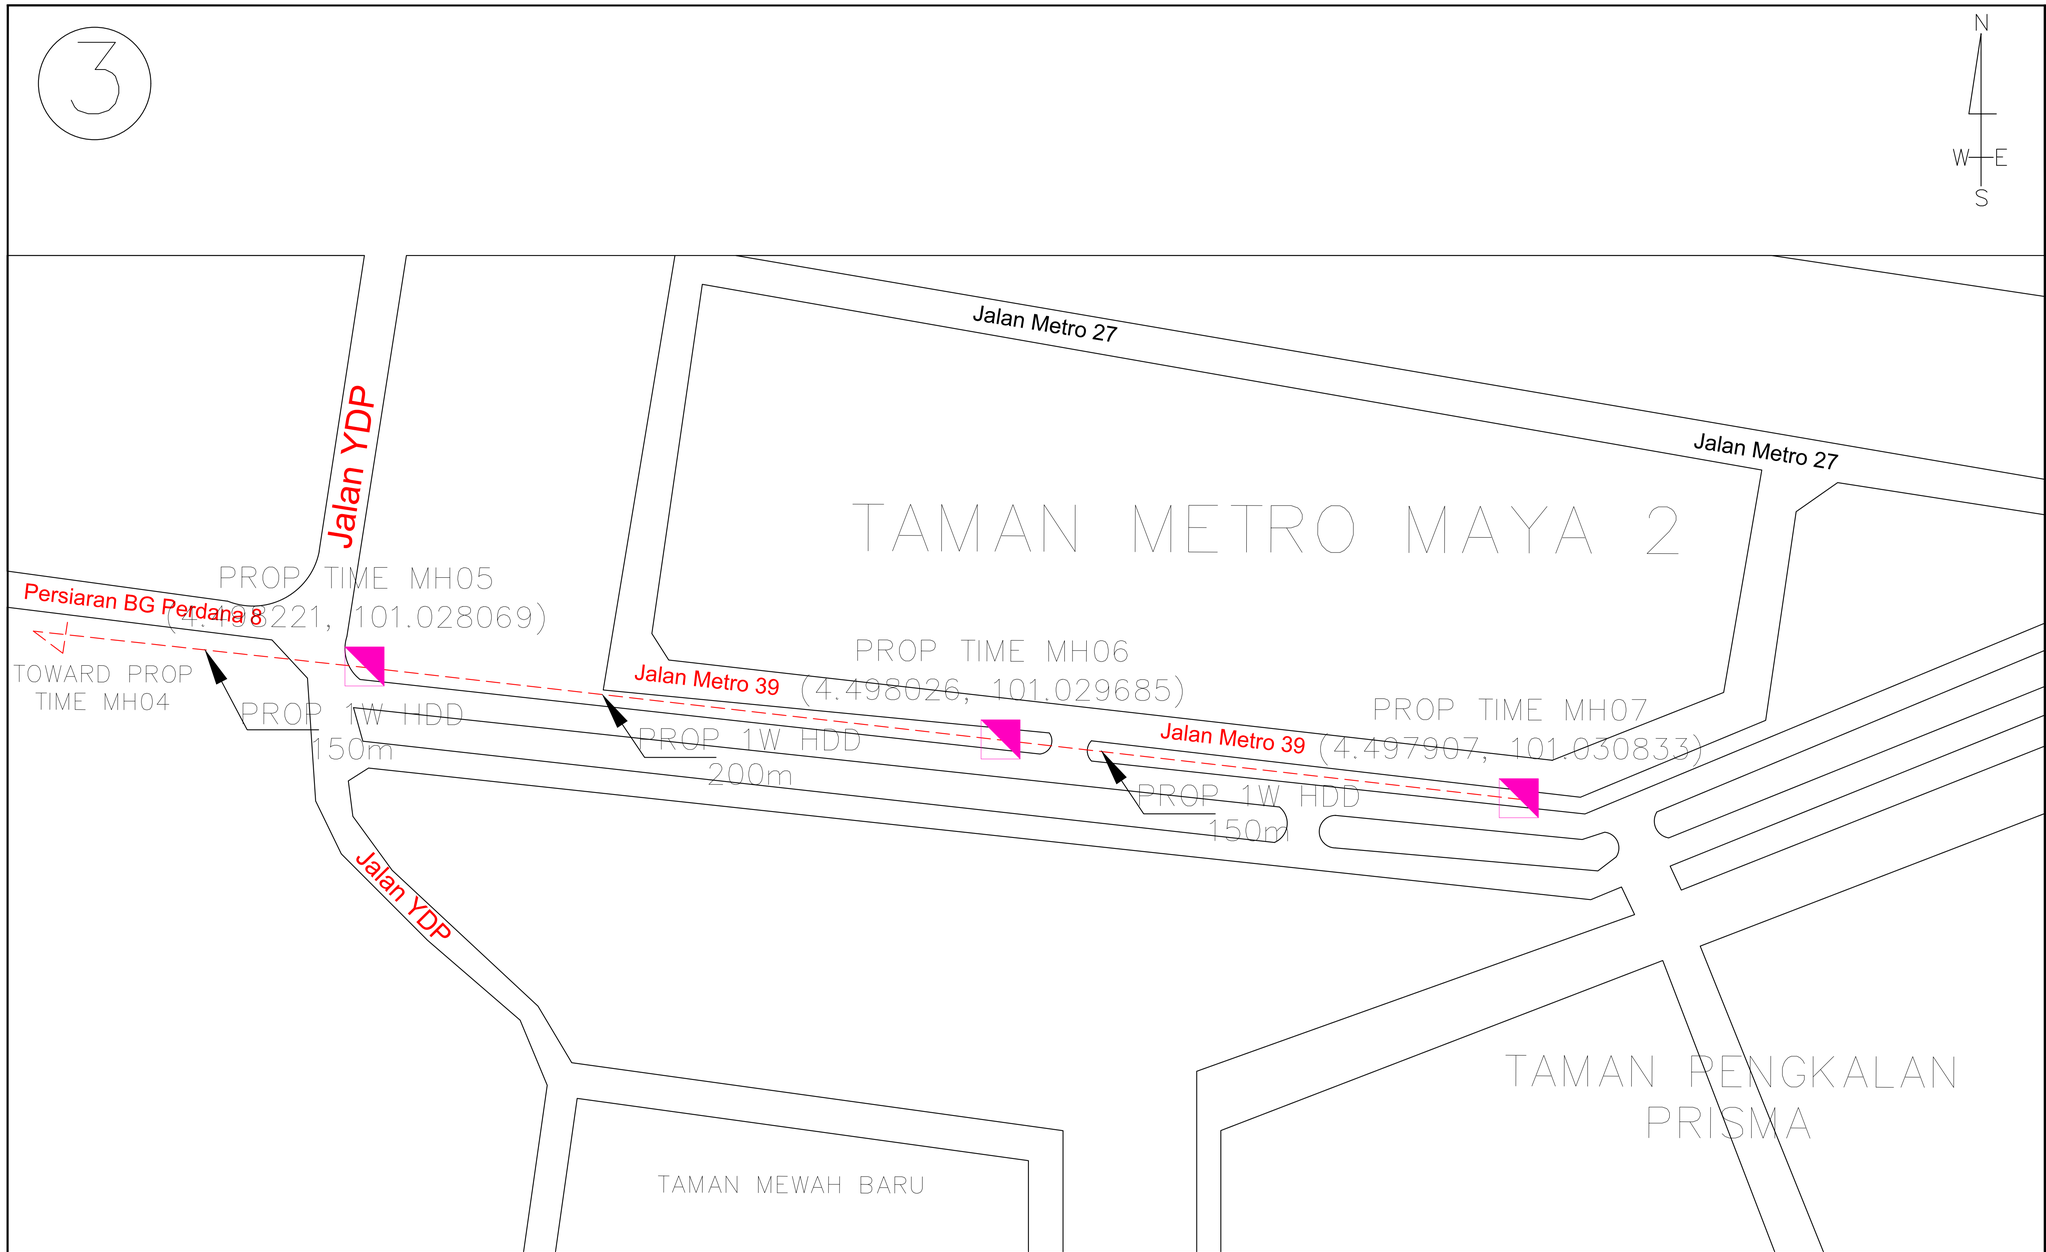

CONFIDENTIALITY

These drawings and details are and shall remain the property of TT dotCom Sdn Bhd. Both are issued in strict confidence and shall not be reproduced, copied or used in any manner without specific written permission from the owner.

LEGEND

- = EXISTING TIME MANHOLE
- = EXISTING BUILDING MANHOLE
- = PROPOSED TIME MANHOLE
- = PROPOSED OC / HDD
- = PROPOSED POLE
- = PROPOSED DUCT RISER 4"

SCHEDULE OF QUANTITY

SYMBOL	DESCRIPTION	QTY
	PROPOSED MANHOLE JRC7	7
	PROPOSED 1W HDD	1330m
	PROPOSED 1W OPEN CUT	100m

REV. NO.	REV. DATE	REV. BY

CONTRACTOR:

中国通信服务 CHINA COMSERVICE

CCS Comservice (Malaysia) Sdn. Bhd. (0931136-K)
Parcel 23-2, Jalan PJS 1/50,
Petaling Avenue,
46150 Petaling Jaya, Selangor, Malaysia.
Tel: +03 7708 228
Website: www.chinaccs.com.hk

CLIENT:

time™

TT dotcom Sdn Bhd (52371-A)
No 14, Jalan Majistret U1/26,
Hicom Glenmarie Industrial Park
40150 Shah Alam,Selangor Darul Ehsan, Malaysia.
Tel: +60 3 5032 6000
Website: www.time.com.my

PROJECT TITLE:

SPUR PERSIARAN BG PERDANA,
31550 BATU GAJAH, PERAK

DRAWING TITLE:

PROPOSED TELECOMMUNICATION
MANHOLE AND CIVIL ROUTE

DRAWING NO: 0000 0

SHEET NO: 1 OF 1

DRAWING SCALE: N.T.S	DRAWING UNITS: METER
PREPARED BY: Muhammad Hafiz	INITIAL & DATE: 4-2-2025
DESIGNED BY: Muhammad Hafiz	INITIAL & DATE: 5-2-2025
CHECKED BY: –	INITIAL & DATE: –
APPROVED BY: –	INITIAL & DATE: –