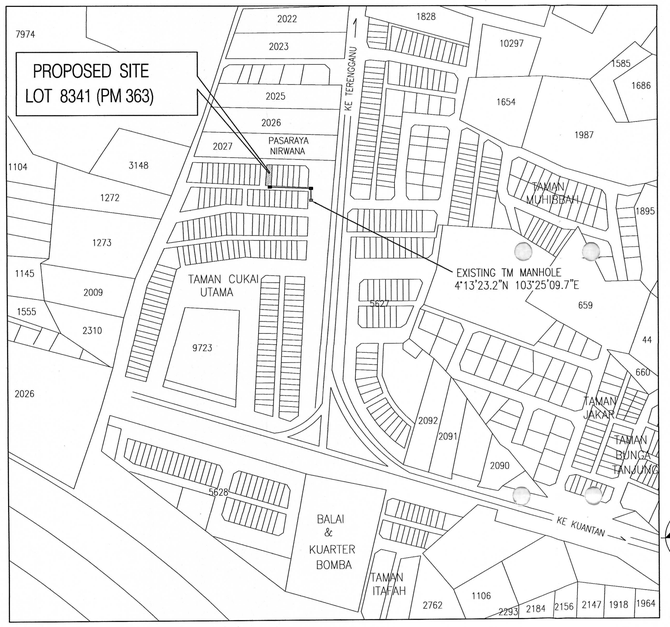

N

LOCATION PLAN

SCALE 1 : 6336
NO. LOT : LOT 8341 (PM 363)
TEMPAT : KUBANG KURUS
MUKIM : CUKAI
DAERAH : KEMAMAN
NO. SYIT : 163-C-III

NOTES:

1. THE TELEPHONE CONTRACTOR SHALL LIASE CLOSELY WITH TELEKOM MALAYSIA BERHAD AND OBTAIN ALL NECESSARY APPROVAL BEFORE COMMENCEMENT OF WORK ON SITE.
2. ALL THE PITS WITHIN THE BUILDING SHALL BE PROVIDED AS INDICATED IN THE DRAWING.
3. ALL INCOMING UNDERGROUND PIPES TO THE PIT SHALL BE IN ø100mm GI PIPES (CLASS B) FOR ROAD CROSSING.
4. ALL DUCTING COMPLETE WITH DRAW WIRE.
5. INFRASTRUCTURE INTERNAL FIBRE OPTIC (FIBRE WALL SOCKET, INTERNAL TRUNKING & CABLING) SHALL BE PROVIDED BY DEVELOPER/CONTRACTOR.
6. TELEPHONE INFRASTRUCTURE SHOULD BE 1.5M RADIUS (MINIMUM) FROM ANY INFRASTRUCTURE TNB.
7. MAXIMUM DISTANCE MANHOLE TO MANHOLE IS 100M.

LEGEND

SYMBOL	DESCRIPTION	QTY
▭	TELEKOM APPROVED JRC7 TELEPHONE MANHOLE	1
⊠	TELEKOM APPROVED JB30 TELEPHONE MANHOLE	1
◣	FIBRE TERMINATON BOX	1
----------	2 WAY ø100mm G.I PIPE BURIED UNDERGROUND c/w RIVER SAND & BRICK PROTECTION.	–
FWS ⋀	FIBRE WALL SOCKET	3

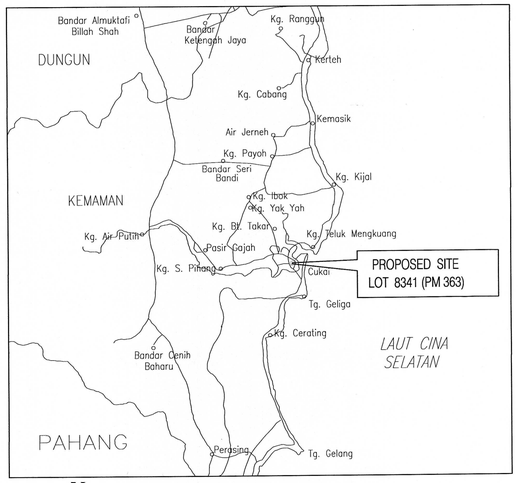

N

KEY PLAN

SCALE 1 : 63360
NO. LOT : LOT 8341 (PM 363)
TEMPAT : KUBANG KURUS
MUKIM : CUKAI
DAERAH : KEMAMAN
NO. SYIT : 163-C-III

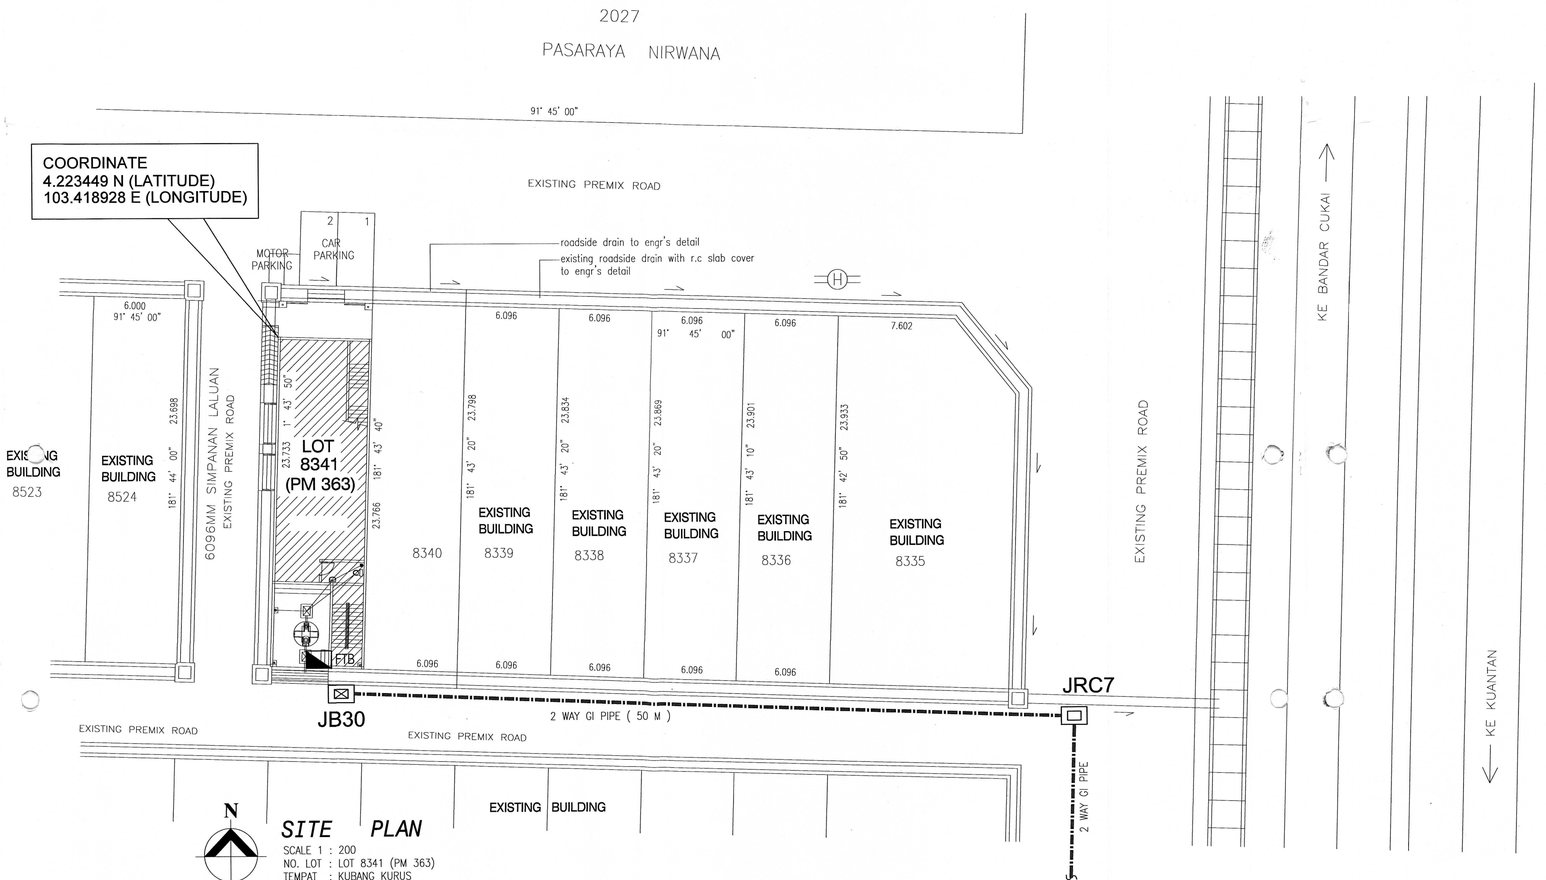

N

SITE PLAN

SCALE 1 : 200
NO. LOT : LOT 8341 (PM 363)
TEMPAT : KUBANG KURUS
MUKIM : CUKAI
DAERAH : KEMAMAN
NO. SYIT : 163-C-III

TO NEAREST EXISTING TM MANHOLE
COORDINATE : 4°13'23.2"N 103°25'09.7"E (4.223108, 103.419357)

BIL.	PINDAAN	TARIKH

DILULUSKAN DENGAN SYARAT
No. Ruj: 123... TM NDE AND 3127/ CH/24.0118
CADANGAN DILULUSKAN
UNTUK TEMPOH MASA 2 TAHUN

ACCESS TRG. TERENGGANU

KHAIRUL IZUDDIN MUHD SHAH
Pengurus
Access Network Delivery Terengganu
Telekom Malaysia Berhad
Kompleks TM Medan Jaya
21080 Marang, Terengganu

17/12/2024

TAJUK PROJEK :

CADANGAN MENDIRIKAN 1 UNIT KEDAI/PEJABAT 3 TINGKAT, DI ATAS LOT 8341 (PM 363), KUBANG KURUS, MUKIM CUKAI, DAERAH KEMAMAN, TERENGGANU DARUL IMAN.

UNTUK TETUAN:
MOHD ZAIRUL FIKRI BIN AHMAD @ MOHAMAD

PEMILIK :

MOHD ZAIRUL FIKRI BIN AHMAD @ MOHAMAD
NO. K/P : 760313 – 11 – 5063

LOT 2775 TINGKAT 1,
BANGUNAN MPKK JALAN DA'OMAR,
24000 KEMAMAN,
TERENGGANU DARUL IMAN.

Perunding M&E :

SUATECH CONSULT SDN BHD
(1197725-V)
Lot 765-B, Tingkat 1,
Wisma Hj. Abdul Wahab,
Batu 49 Jalan Paka,
23000 Dungun,
Terengganu Darul Iman
Email : suatechconsult@gmail.com

PROFESSIONAL ENGINEER WITH PRACTISING CERTIFICATE
ELECTRICAL
Ir. AZHAR BIN SAFII
C112470
MALAYSIA

Tandatangan Jurutera Profesional / Profesional Engineer' s Signature
" I hereby certify that these works have been designed by me in accordance with sound engineering practice and that I take full responsibility for the design and proper performance of that same "

TAJUK LUKISAN :
ELECTRICAL SERVICES
TELECOMMUNICATION INFRASTRUCTURE
- KEY PLAN, LOCATION PLAN
- SITE PLAN

DILUKIS OLEH :	KHAI	T/TANGAN :	
DISEMAK OLEH :	Ir. AZHAR	T/TANGAN :	
SKALA :	AS SHOWN		
TARIKH :	OCTOBER 2024		
NO. LUKISAN : SCSB / 03067 / 2024 / TM_ 01		REVISION	A