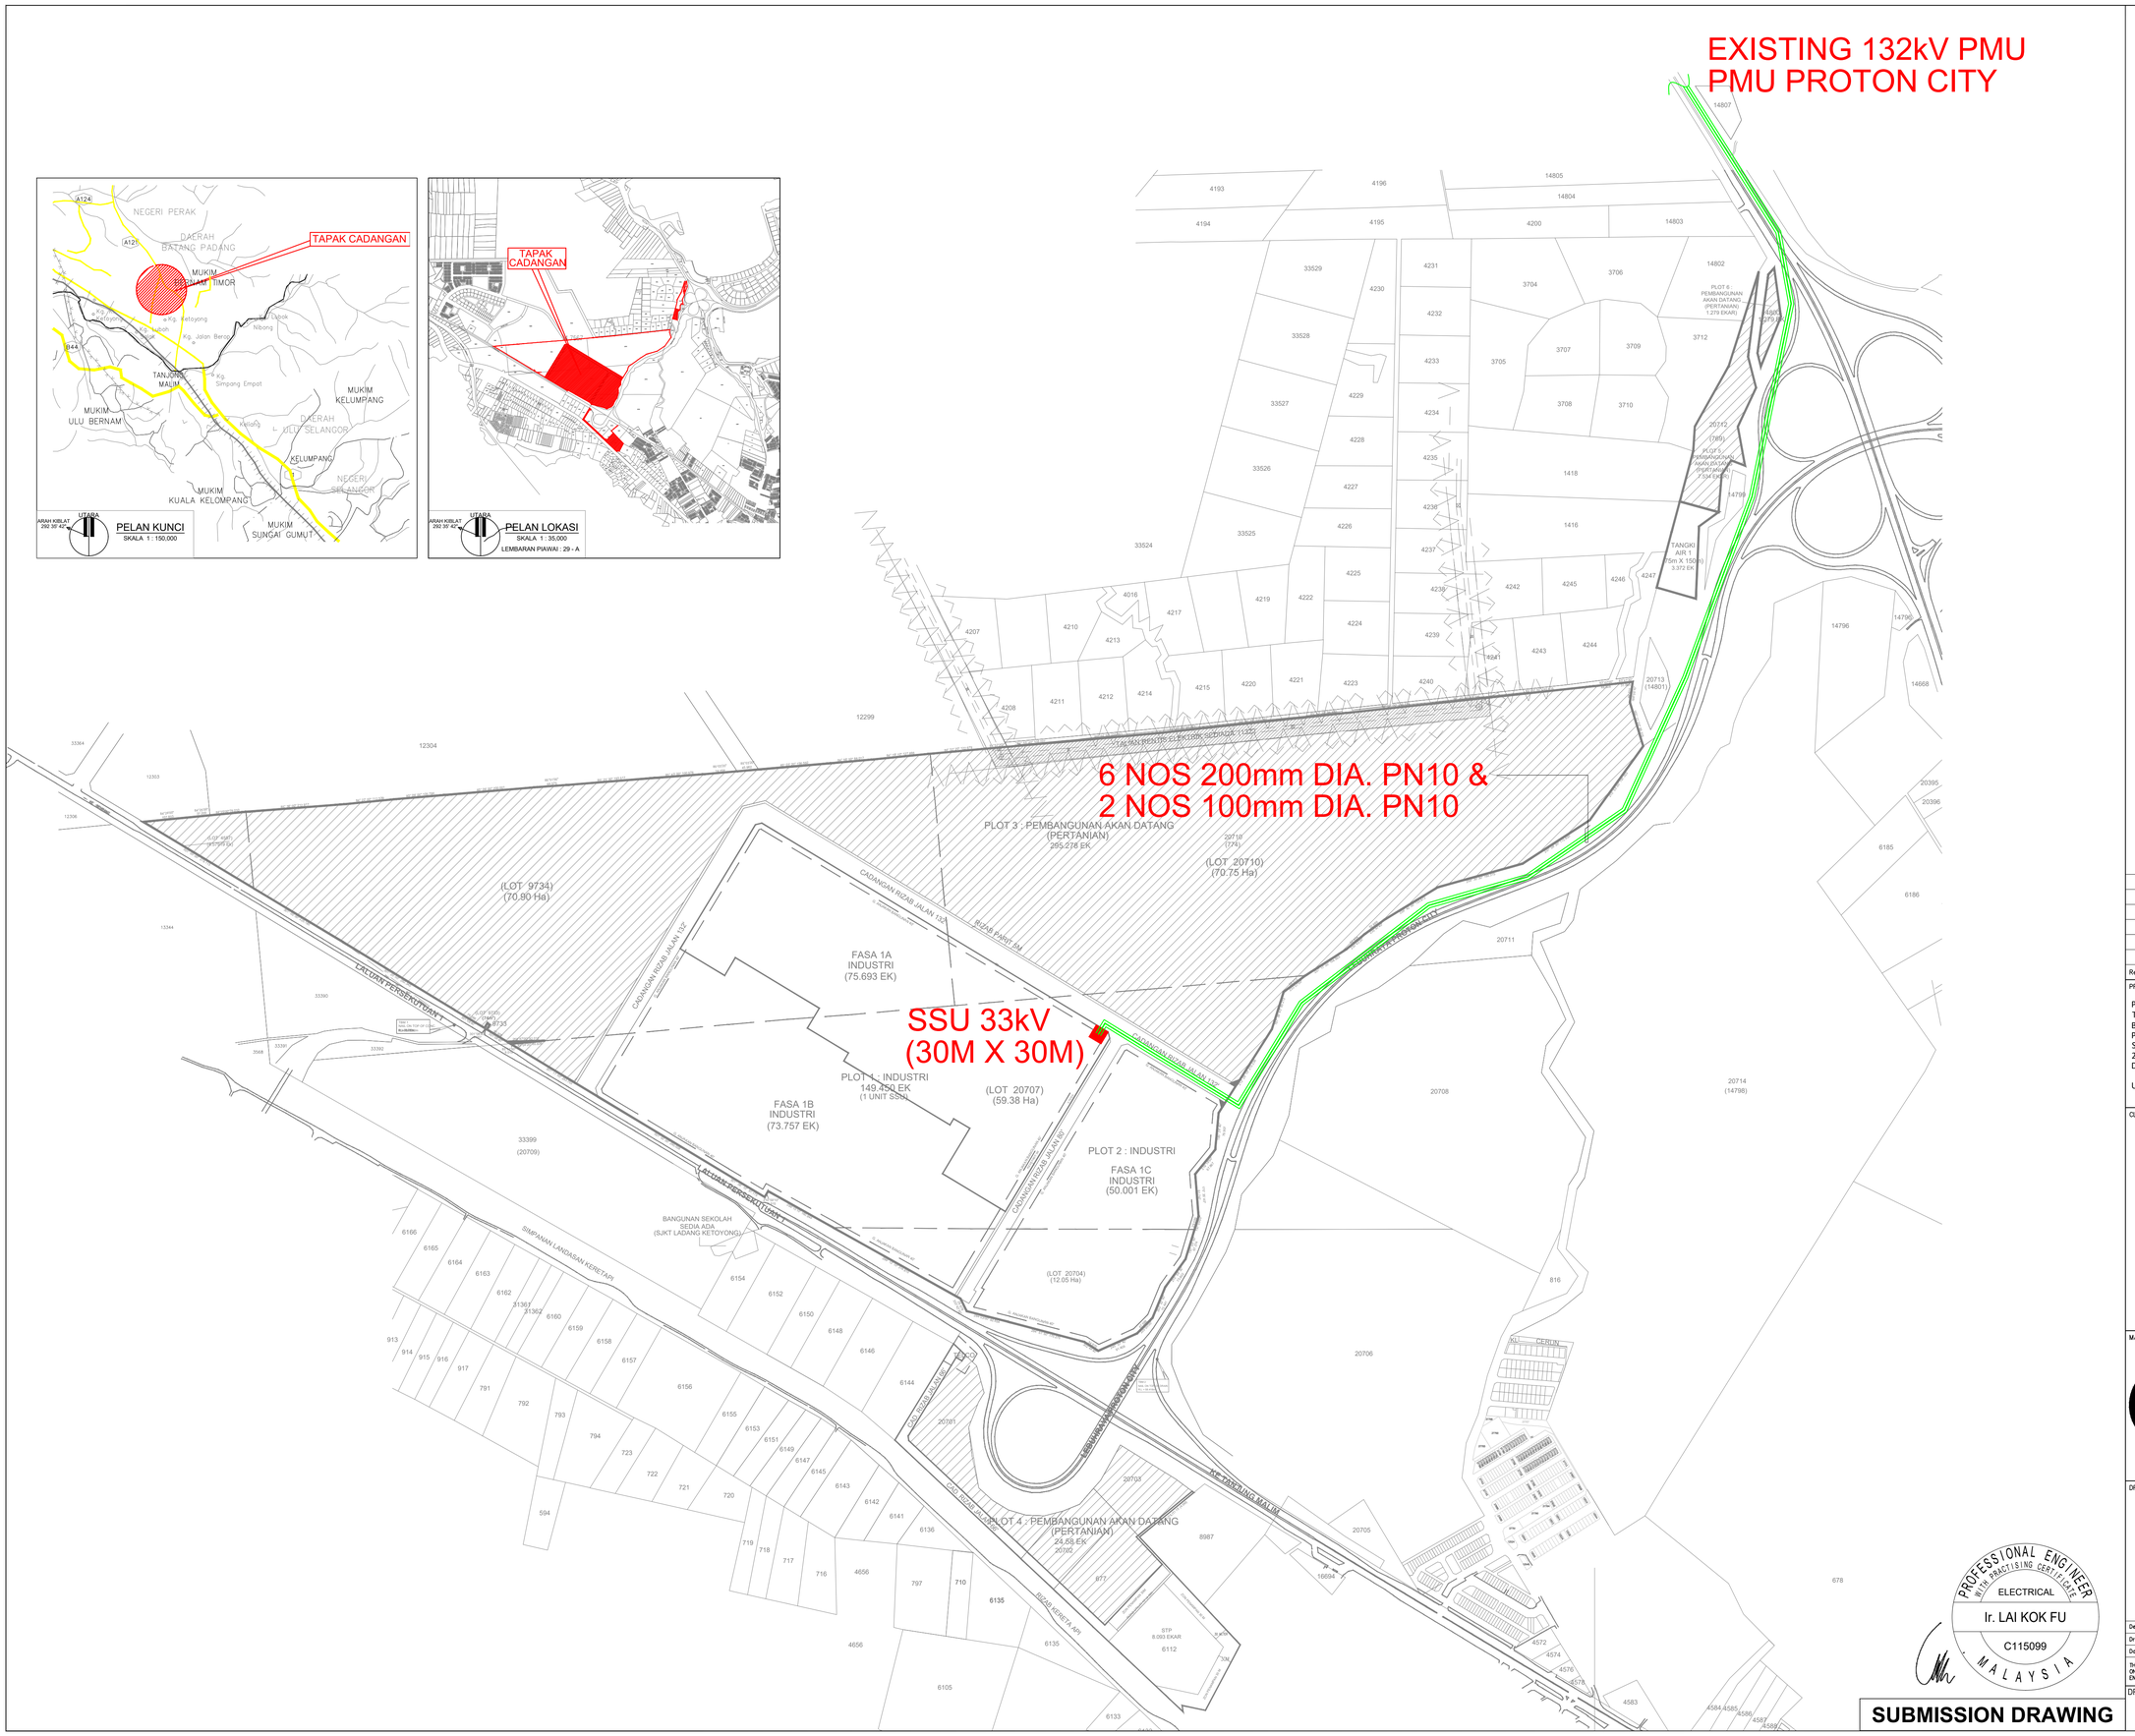

Rev.	Remarks	Checked By	Date

PROJECT TITLE :

PERMOHONAN KEBENARAN MERANCANG SECARA PENYERAHBALIKAN TANAH DI BAWAH SEKSYEN 197 DAN PEMBERIMILIKAN SEMULA TANAH DI BAWAH SEKSYEN 76, KANUN TANAH NEGARA (KTN), BAGI CADANGAN PERINDUSTRITAN DI ATAS LOT 4557, LOT 6112, LOT 20704, LOT 14800, SEBAHAGIAN LOT 677, LOT 9734, LOT 20707, LOT 20701, LOT 20702, LOT 20703, LOT 20710 DAN LOT 20712 MUKIM HULU BERNAM TIMOR, DAERAH MUALIM, PERAK DARUL RIDZUAN.

UNTUK TETUAN SELASIH IKHTISAS SDN. BHD.

CLIENT :

NAMA : DIANNE CHAN SIEW KIN
NO. KP : 710914-10-5084
JAWATAN : SENIOR GENERAL MANAGER, OPERATION
TETUAN KLK LAND SDN. BHD. (261277-W)
SUITE 1A-1, LEVEL 1,
MENARA KLK,
NO 1, JALAN PJU 7/6, MUTIARA DAMANSARA,
47810 PETALING JAYA, SELANGOR
Tel : 03 7726 1868 Faks : 03 7726 2868

M&E CONSULTANT :

GREATIANS CONSULTING SDN. BHD.
(1043345-H)
Consulting Engineers
Mechanical & Electrical, GBI Facilitation
A-03A-5, Block A Setiawalk,
Persiaran Wawasan,
47160 Pusat Bandar Puchong,
Selangor Darul Ehsan.
Tel : +603-5879 3257 Fax : +603-5886 2613
Website: www.greatian.com, E-mail: gc@greatian.com

DRAWINGS TITLE :

CABLE LAYING WORKS
TNB INCOMING PIPE

PROFESSIONAL ENGINEER WITH PRACTISING CERTIFICATE
ELECTRICAL
Ir. LAI KOK FU
C115099
MALAYSIA

Designed By :	Design Checked By :
Drawn : ROS	Drawing Checked By : FAUZAN
Date : JUNE 2025	Scale : 1 : 6500

THIS DRAWING IS COPYRIGHT DRAWING. THE AUTHORISED USER IS TO CHECK ALL DIMENSIONS ON SITE. ONLY FIGURED DIMENSIONS ARE TO BE WORKED ON. DISCREPANCIES MUST BE REPORTED IMMEDIATELY TO ENGINEER BEFORE PROCEEDING.

SUBMISSION DRAWING

DRAWING NO. 1287-SD-KUDR-B001

REV. 00