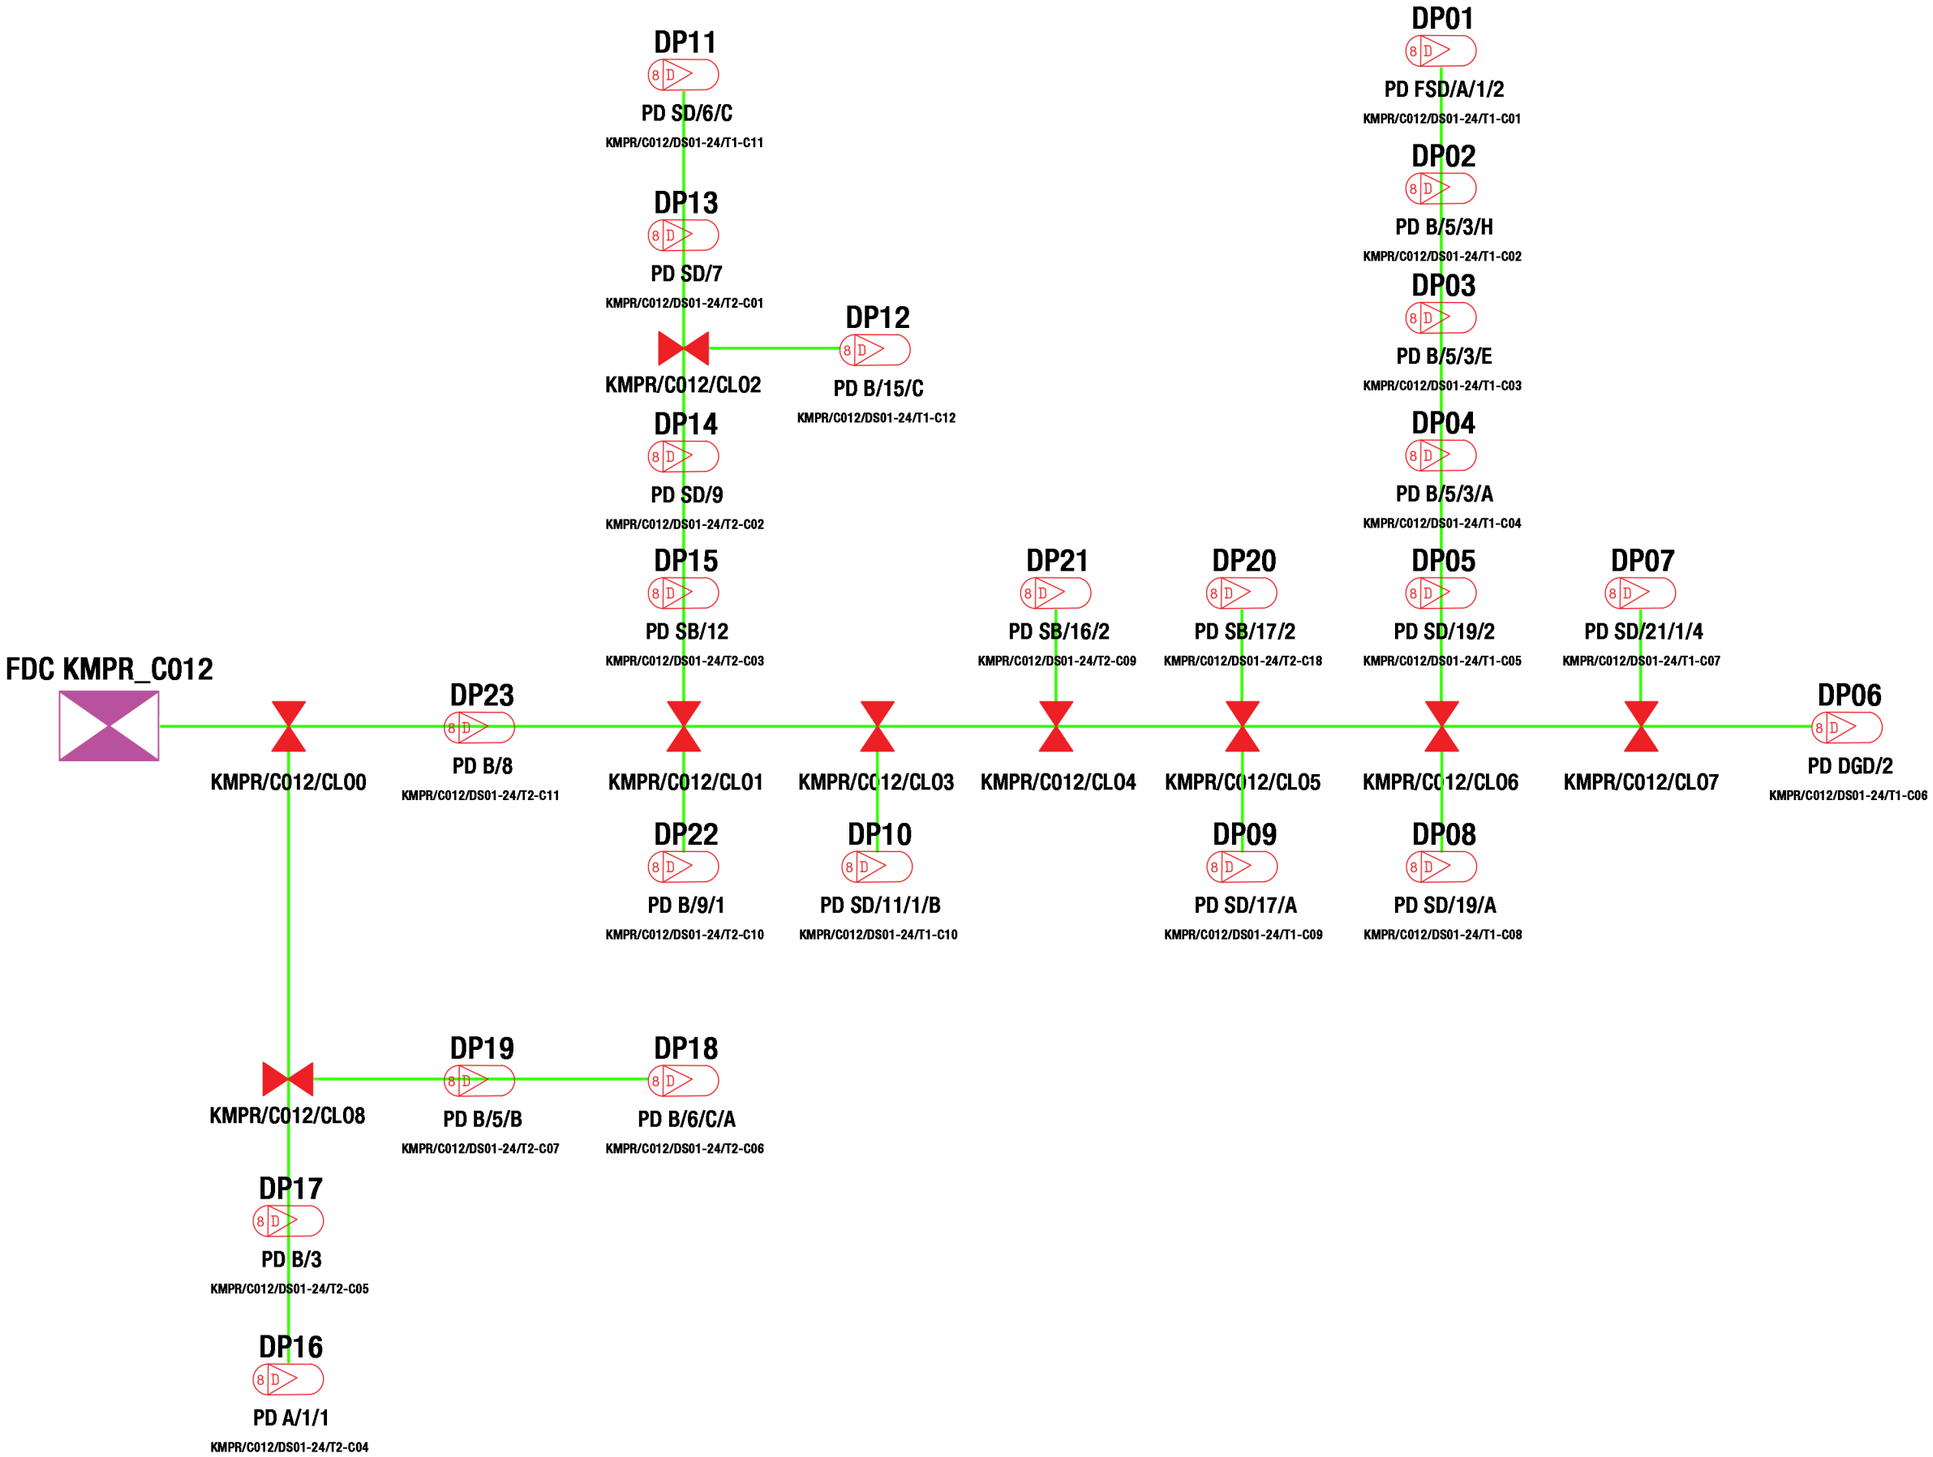

LEGEND	NOS.		NOS.		NOS.		NOS.		NOS.		NOS.
12C FOC		Installed 1:4 splitter in FDC		Installed Pole (9m)		C7 New Manhole(JRC7)		TS / TB Tension Small / Tension Big		MH1 MH NO.	
24C FOC		FDP with (1:8) splitter		Installed Riser		# House Number		Existing Manhole		TKS-1 Existing TNB Pole NO.	
48C FOC		Closure		SB Suspension Big		Existing TNB Pole		C01 Closure NO.		P001 New Pole NO.	
96C FOC		JB30 New Manhole (PIT)		SS Suspension Small		LOOP		FDP1 FDP NO.		SEE A-A in this page / SEE SHEET X/XX	
144C FOC		Installed Pole (7.5M)		FDC		FDP Boundary		FDC FDC NO.			

KEY PLAN :

PROJECT OWNER :

KEMENTERIAN KOMUNIKASI DAN DIGITAL

MAIN CONTRACTOR

APEX COMMUNICATIONS SDN BHD 181475-V

PRIVASAT

SUB-CONTRACTOR :

allo! The Smarter Connection

ALLO TECHNOLOGY SDN BHD
CYBERVIEW GARDEN VILLAS
PERSIARAN MULTIMEDIA, CYBER 7
63000 CYBERJAYA, SELANGOR DARUL EHSAN.
TEL: 1 300-38-8000
FAX: (60) 3 8800 5221
E-MAIL : info@allo.my
WEBSITE: HTTP://WWW.ALLO.MY

PROJECT TITLE:

POP12-ALLO-SR-TP-0001
SEKOLAH JENIS KEBANGSAAN (CINA)
SUNGAI DURIAN

DRAWING TITLE:

SINGLE LINE DRAWING

PROJECT PHASE:

TECHNICAL PROPOSAL

Design By : ZZHRM		Date : AUGUST 2023	
Drawn By : ZZHRM		Scale : N.T.S	
Checked By :		Job Number : POP12	
DRAWING NUMBER : 01/01			Sheet : 01

THIS PRINT AND ITS COPYRIGHT ARE THE PROPERTY OF ALLO TECHNOLOGY SDN BHD

Size : A3