PROPOSED SITE PLAN

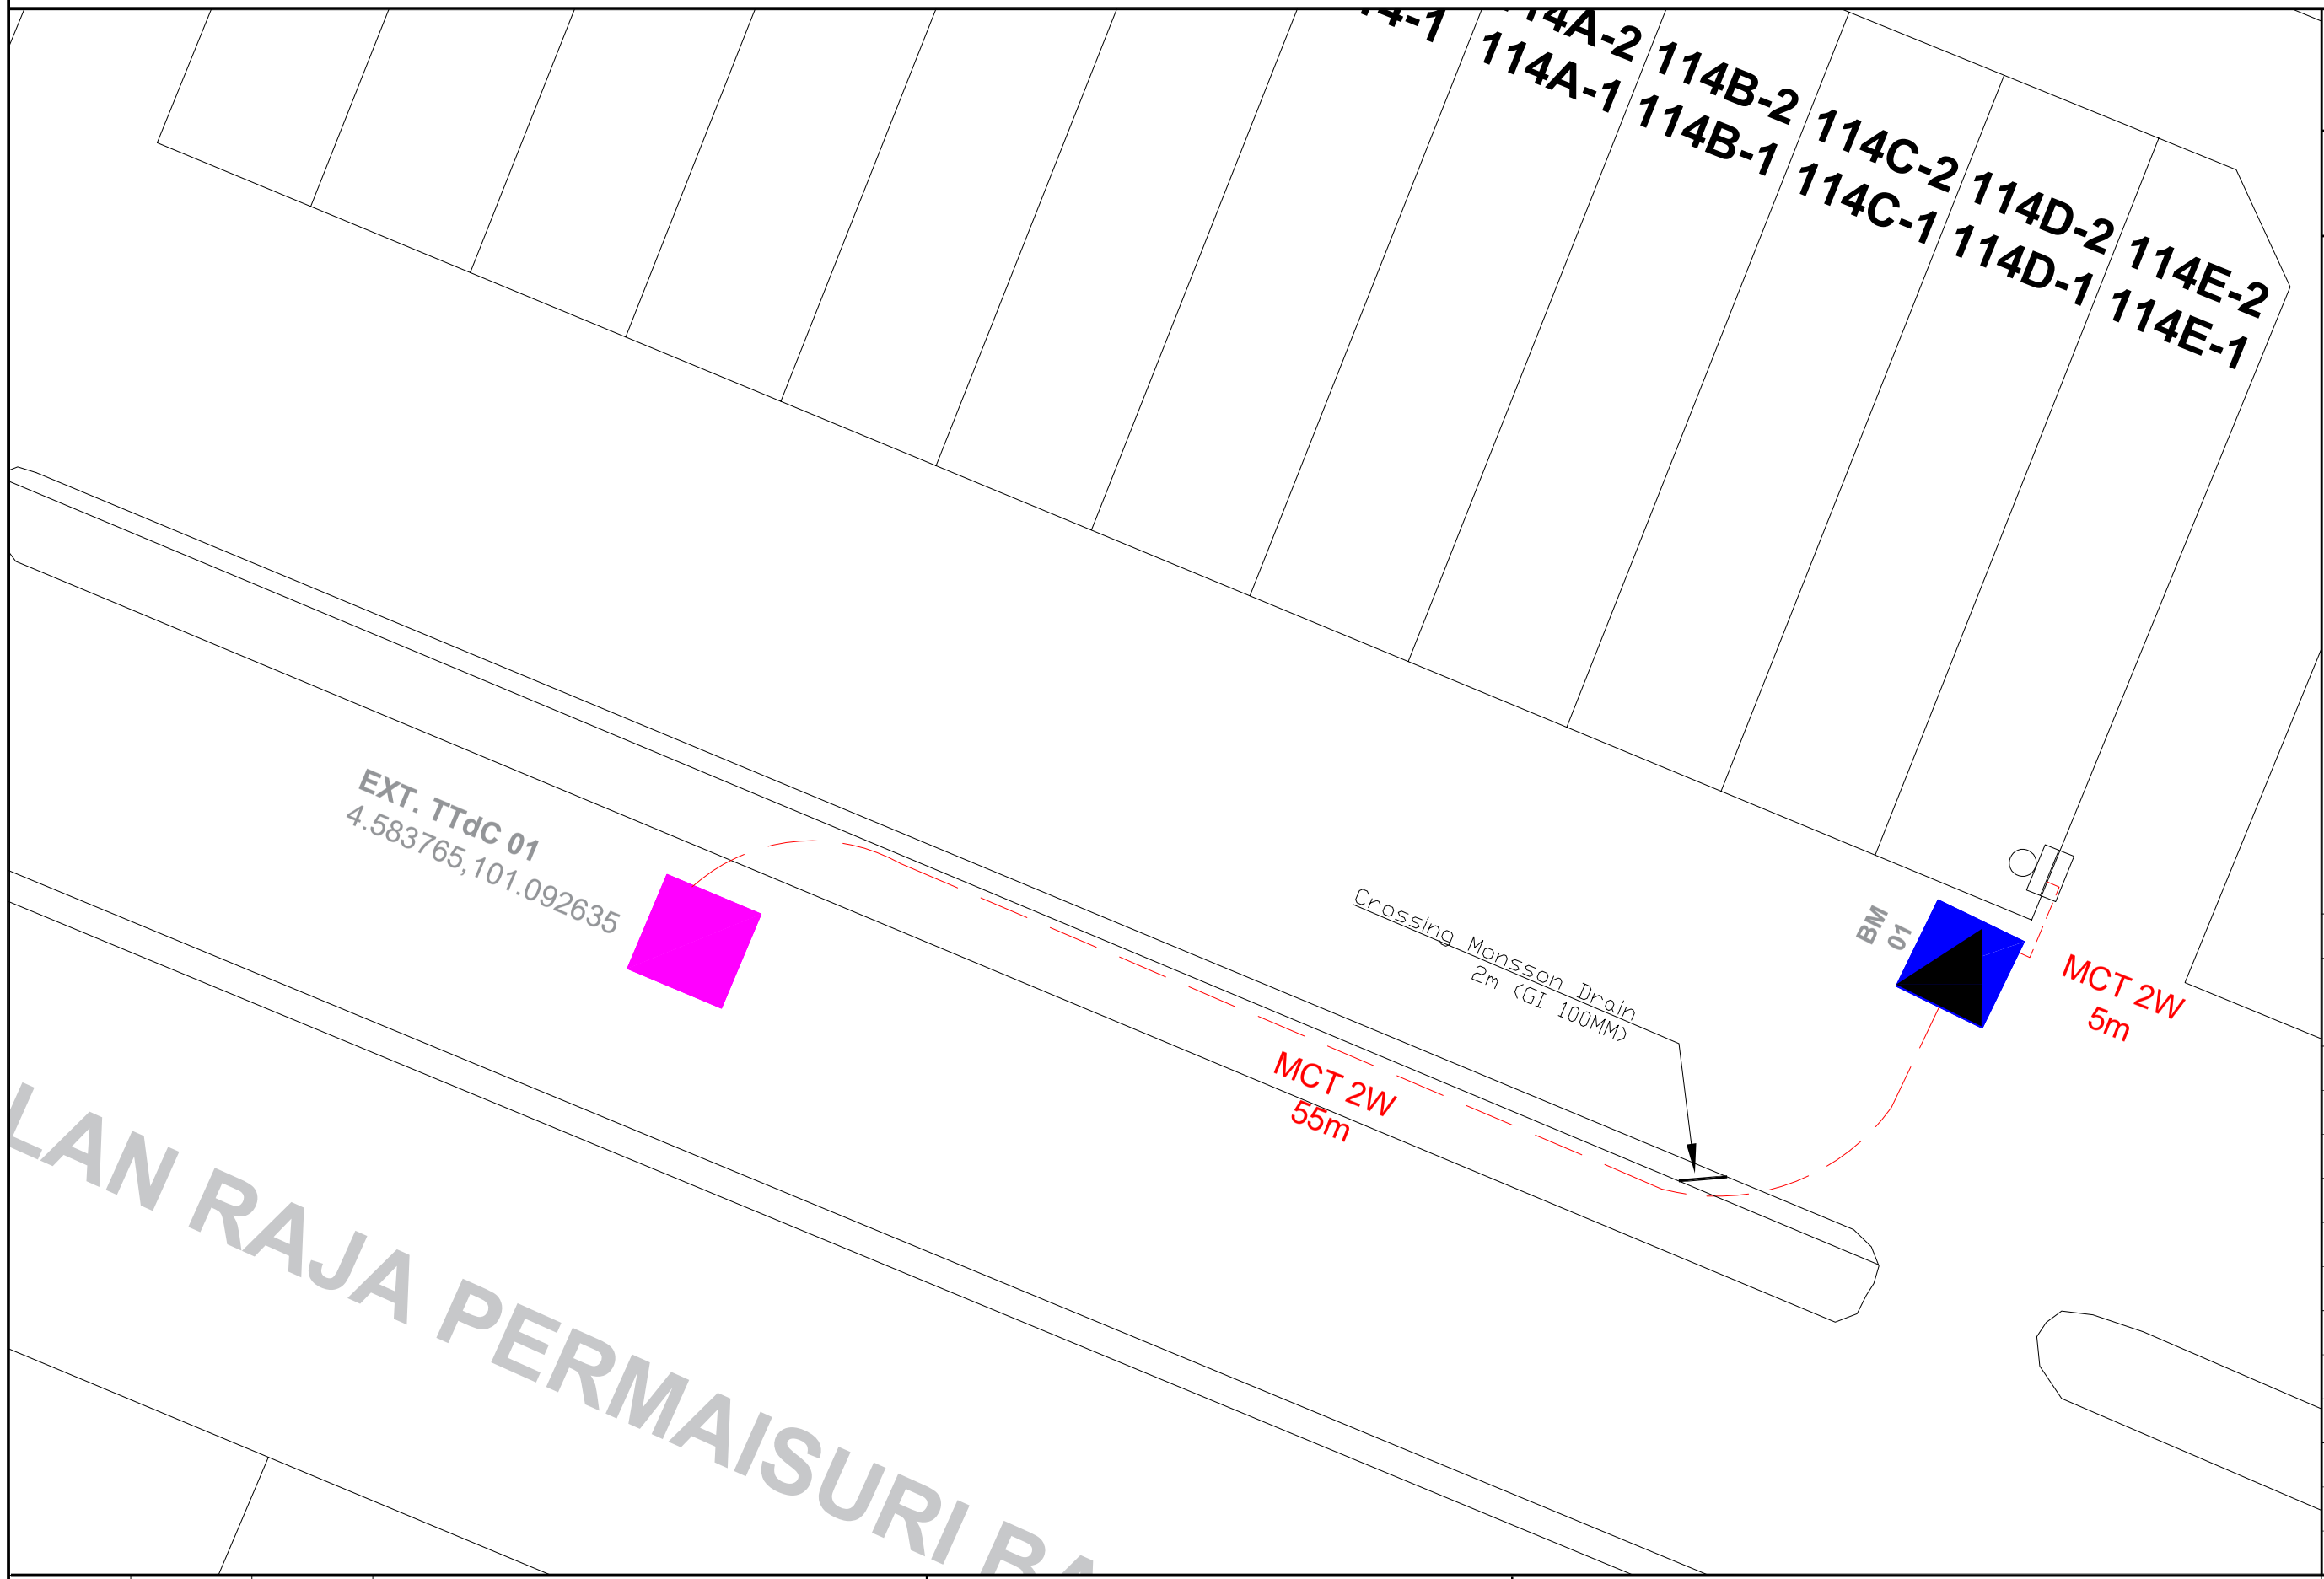

(TIME/COC/2015/001-101)

CONFIDENTIALITY

These drawings and details are and shall remain the property of TT dotCom Sdn Bhd. Both are issued in strict confidence and shall not be reproduced, copied or used in any manner without specific written permission from the owner.

LEGEND :-

- = EXISTING TTdC MANHOLE
- = BUILDING MANHOLE
- = PIT
- = PROPOSED MANHOLE JRC7
- = CONNECTOR PORT 1
- = CONNECTOR PORT 2
- = CONNECTOR PORT 3
- = CONNECTOR PORT 4
- = CONNECTOR PORT 5
- = CONNECTOR PORT 6
- = CONNECTOR PORT 7
- = CONNECTOR PORT 8
- = OPEN CUT
- = HDD
- SB = SUB BOX
- SBnnE = END BOX
- = HUB BOX
- Pn = PROPOSED CON. POLE (7.5m)
- 9.0Pn = PROPOSED CON. POLE (9.0m)
- = PROPOSED MANHOLE JB12
- = PROPOSED MANHOLE JB30

SCHEDULE OF QUANTITY

SYMBOL	DESCRIPTION	QTY.
2W/4W	2 WAY / 4 WAY DUCT	
	FOC 48C	
	DUCT RISER	
	PROPOSED MANHOLE JRC7	
	PROPOSED MANHOLE JB30	
	PROPOSED MANHOLE JB12	
SB	TOTAL PROPOSED SUB-BOX	
SBnnE	TOTAL PROPOSED END-BOX	
	TOTAL PROPOSED HUB-BOX	
Pn	PROPOSED POLE (7.5m)	
9.0Pn	PROPOSED POLE (9.0m)	
	MICRO-TRENCHING	60m
	OPEN CUT	
	HDD	

REV. NO.	REV. DATE	REV. BY

Harta Unity Sdn. Bhd. (614951-P)

No. 67 & 67A, Laluan Meru Perdana 11
Taman Meru Perdana 2
31200 Chemor, Perak Darul Ridzuan.

TT dotCom Sdn Bhd (52371-A)

No 14, Jalan Majistret U1/26
HICOM Glenmarie Industrial Park
40150 Shah Alam, Selangor Darul Ehsan.

PROJECT TITLE:
DAMACAI (A020) JALAN RAJA PERMAISURI BAINUN, IPOH, PERAK DARUL RIDZUAN.

DRAWING TITLE:
PROPOSED TELECOMMUNICATION MICRO-TRENCHING FOR DAMACAI (A020) JALAN RAJA PERMAISURI BAINUN, IPOH, PERAK DARUL RIDZUAN.

DRAWING NO: TTdC 0 0 0 0 0 0 0 0 0 0 1

SHEET NO: 1 OF 1

DRAWING SCALE: N.T.S	DRAWING UNITS: METER
PREPARED BY: MUSTAQIM	INITIAL & DATE: 27-FEB-26
DESIGNED BY: FATHURRAHMAN	INITIAL & DATE: 22-FEB-26
CHECKED BY: UMMU KALSUM	INITIAL & DATE: 22-FEB-26
APPROVED BY:	INITIAL & DATE: