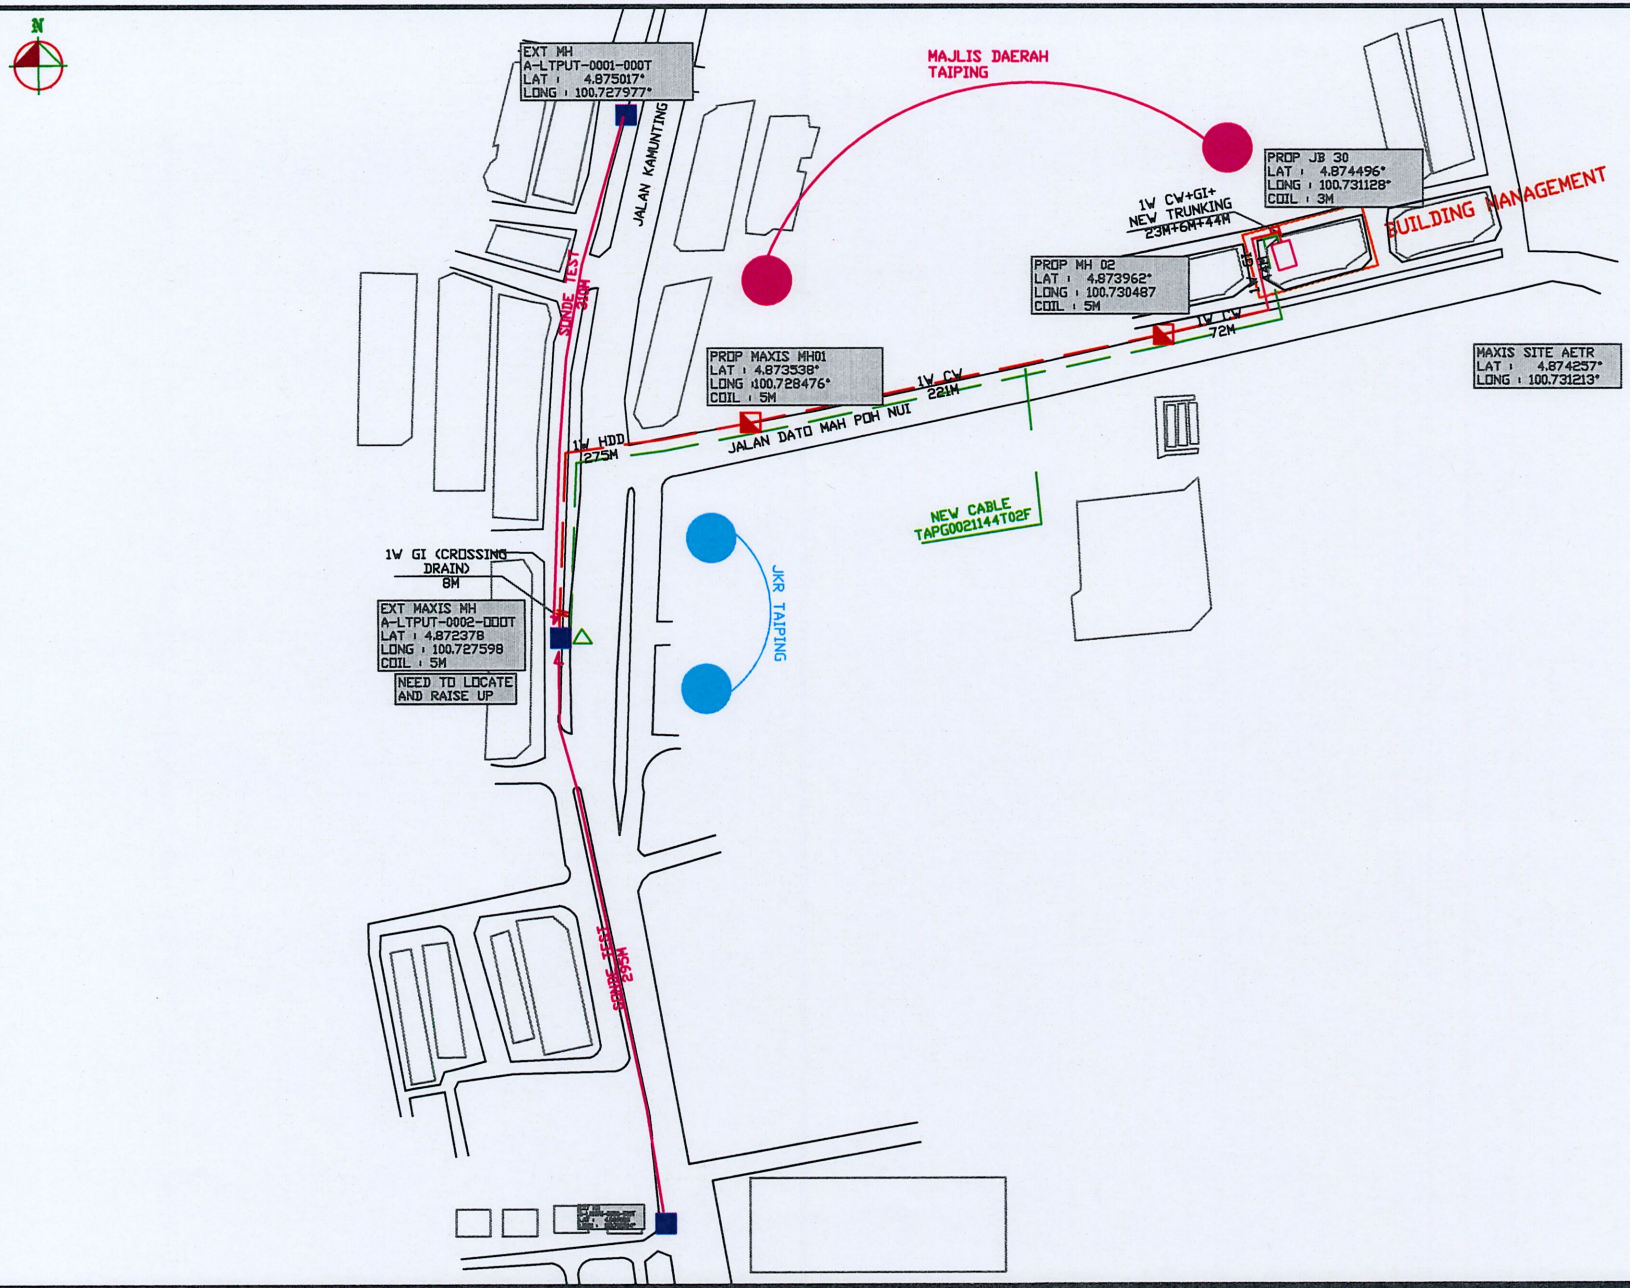

MAXIS BROADBAND SDN BHD Level 9, Menara Maxis, Kuala Lumpur City Centre, 50088, Kuala Lumpur.	**TITLE:** PROPOSED AUTHORITY DRAWING AT MAXIS SITE "AETR–MUNT" PUSAT KOMERSIAL PUNCAK TAIPING, JALAN PT 1, TAMAN PUNCAK TAIPING, 34000 TAIPING, PERAK	**Designed by:** VCOMM RESOURCES SDN BHD	**Checked by:** M NAZIM	**Approved by:** M NAZIM
		Prepared by: nur ehsan	**Date:** 16 JUNE 2025	**Sheet No:** 01 OF 01
		Job No:	**File:**	**Rev:**