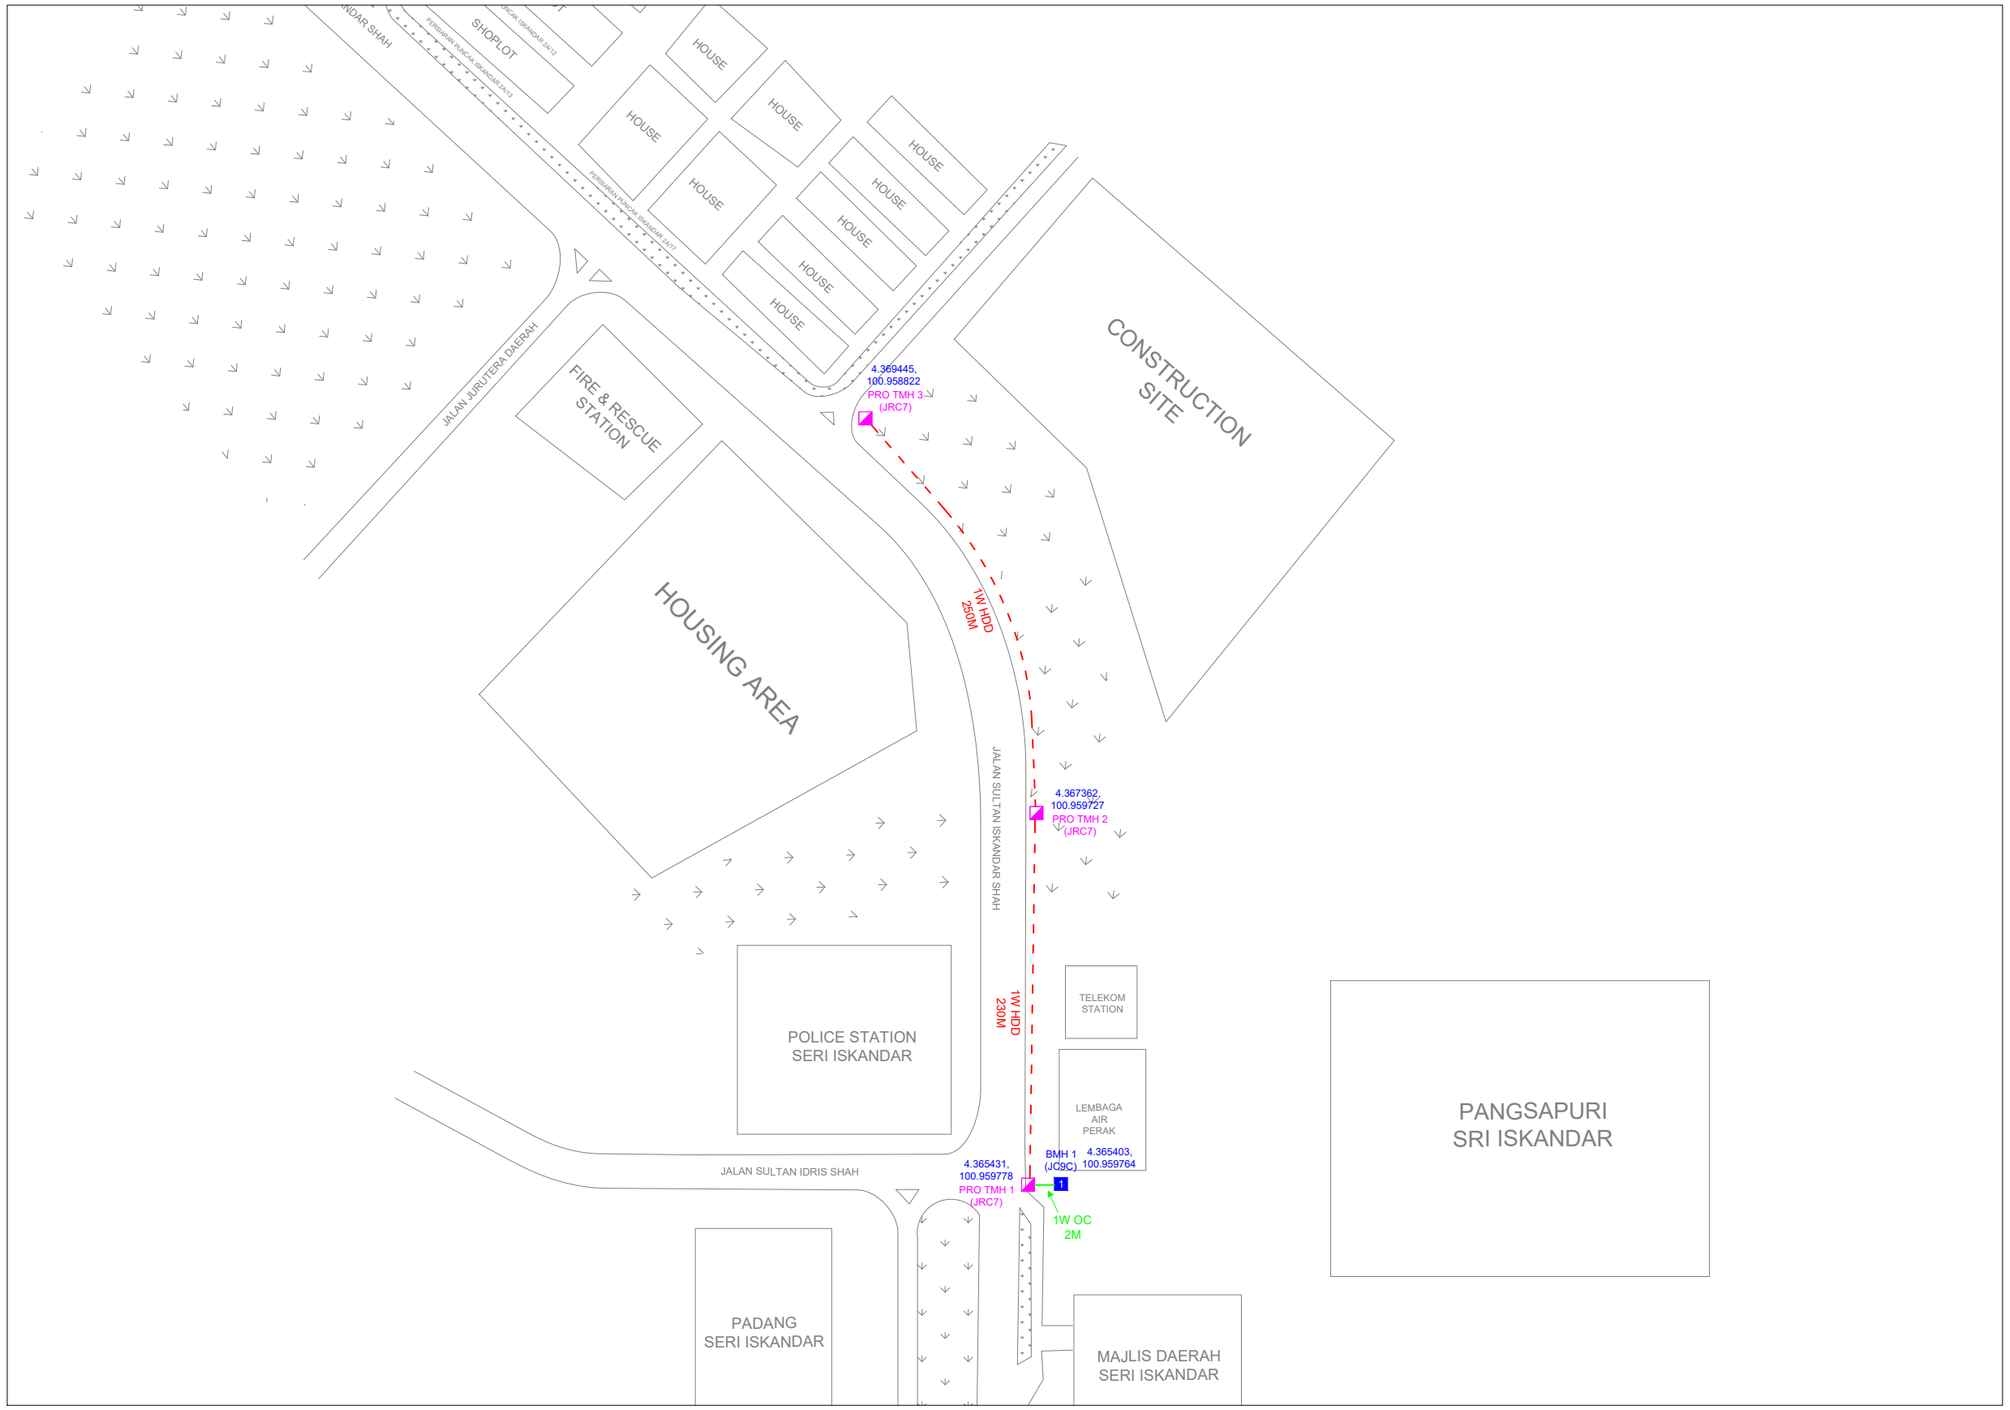

CONFIDENTIALITY

These drawings and details are and shall remain the property of TT dotCom Sdn Bhd. Both are issued in strict confidence and shall not be reproduced, copied or used in any manner without specific written permission from the owner.

LEGEND

- = EXISTING TDC MANHOLE
- = PROPOSED MANHOLE JRC7
- = BUILDING MANHOLE
- = OPEN CUT
- = HDD

SCHEDULE OF QUANTITY

SYMBOL	DESCRIPTION	QTY.
	HDD	480
	OPEN CUT	2
	PROPOSED MANHOLE JRC7	3

REV. NO.	REV. DATE	DESCRIPTION:

SOHO UNITED SDN BHD
(1265201-V)
A22-3A, PV 20, 53300 Setapak,
Kuala Lumpur, Malaysia
Tel: +6019-4885372 / 013-3370937

time™
TT dotCom Sdn Bhd (52371-A)
Jalan Majistret U1/26,
Hicom Glenmarie Industrial Park
40150 Shah Alam,Selangor Darul Ehsan, Malaysia.
Tel: +60 3 5032 6000 Website: www.time.com.my

PROJECT TITLE:
SPUR TAMAN PUNCAK ISKANDAR,
32610 SERI ISKANDAR, PERAK

DRAWING TITLE:
PROPOSED HDD WORK

DRAWING NO: TTdC 0000 0000 0

SHEET NO: 1 OF 1

DRAWING SCALE: N.T.S	DRAWING UNITS: METER
PREPARED BY: SOHO UNITED	INITIAL & DATE: 15–05–2025
DESIGNED BY: SOHO UNITED	INITIAL & DATE: 15–05–2025
CHECKED BY: –	INITIAL & DATE:
APPROVED BY: –	INITIAL & DATE: