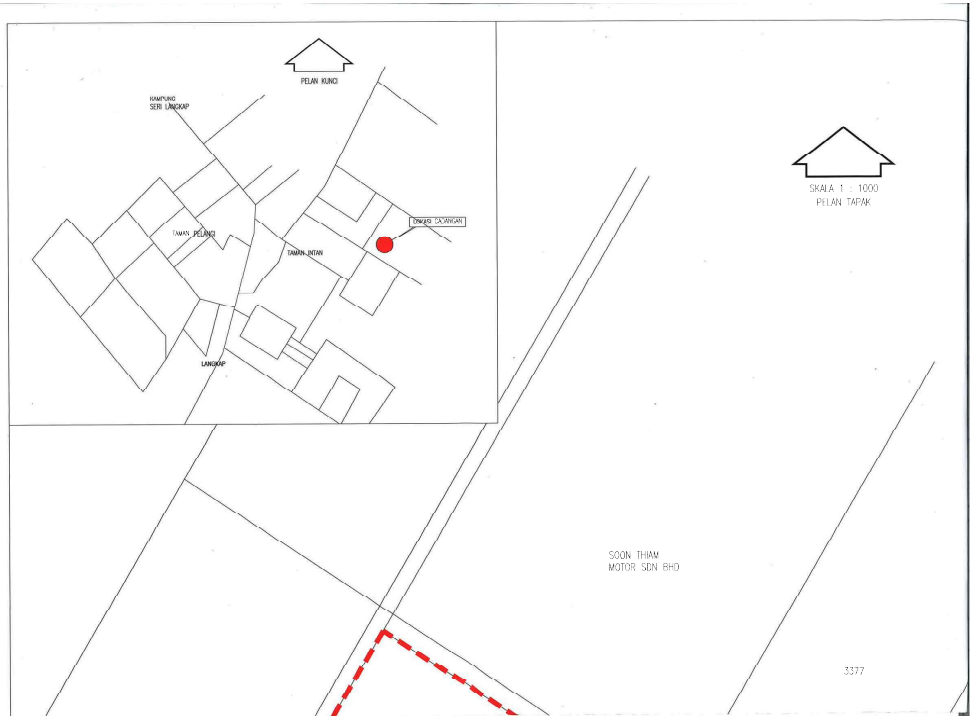

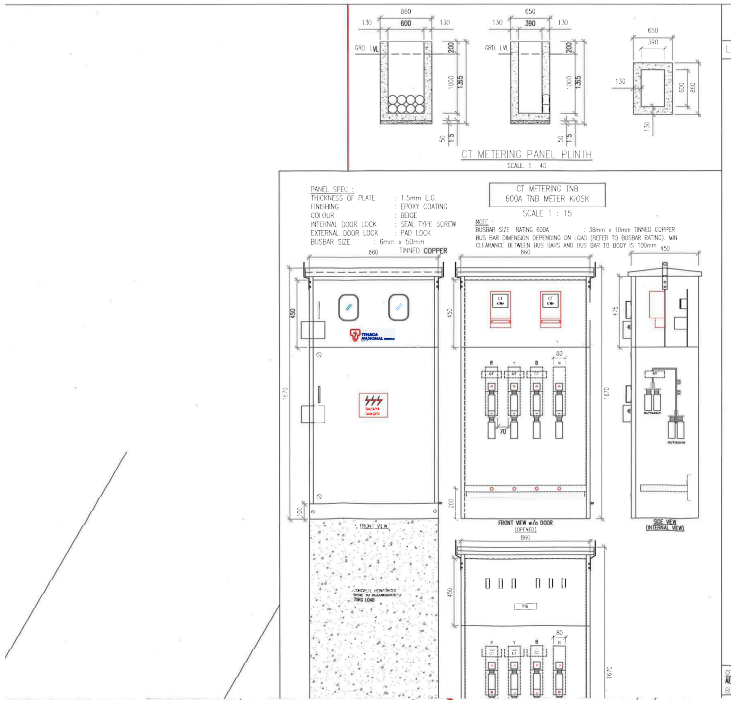

SUBMISSION DRAWING

LEGEND :

GENERAL NOTE:
ALL DIMENSIONS TO BE VERIFIED AND CONFIRMED ON SITE. ANY DISCREPANCY HAS TO BE REPORTED TO THE PERSON IN CHARGE BEFORE PROCEEDING WITH ANY CONSTRUCTION.

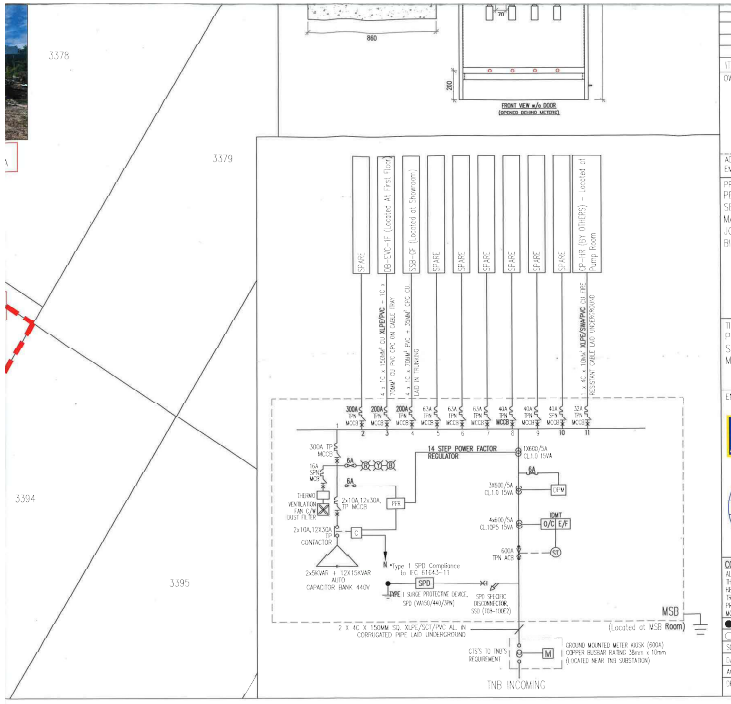

ITEM	DATE	AMENDMENT

OWNERS :
YENHER BIO GREEN SDN. BHD. (No Syarikat : 1636436-U)

ADDRESS : 35, 1, 1ST FLOOR, JALAN KELISA EMAS 1, TAMAN KELISA EMAS, 13730 SERBERANG JAYA, PULAU PINANG

PROJECT :
PERMOHONAN BEKALAN ELEKTRIK UNTUK KILANG SEDIADA DI ATAS PT 2539 – 2548, TAMAN INDUSTRI MAJUPERAK, DAERAH HILIR PERAK, MUKIM CHANGKAT JONG, PERAK DARUL RIDZUAN UNTUK TETUAN YENHER BIO GREEN SDN. BHD.

TITLE
PELAN TAPAK, KUNCI DAN LOKASI
SINGLE LINE DIAGRAM
METER KIOSK DETAILS

ENGINEER'S SIGNATURE :

MOKHTAR CONSULT & ASSOCIATES
CIVIL, STRUCTURAL, MECHANICAL & ELECTRICAL CONSULTING ENGINEERS
NO 17A, JALAN CHENG TAYE PARK, 32250 IPOH.
PERAK DARUL RIDZUAN
TEL : 05-2544738 / 05-2535135 FAX : 05-2544270
E-MAIL : mcipoh@gmail.com
E-MAIL 2 : mokhtar.econ@gmail.com
IR. CHENG KOK JOR
ELECTRICAL
D1172

COPYRIGHT (C) OF MOKHTAR CONSULT & ASSOCIATES
ALL RIGHTS RESERVED.
THIS DRAWING IS COPYRIGHT EXCEPT FOR THE CONSTRUCTIONS OF THE PROJECT NAMED HEREIN, NO PART OF THIS DRAWING SHOULD BE REPRODUCED BY ANY MEANS NOR TRANSMITTED IN ITS MACHINE LANGUAGE OR USE FOR THE CONSTRUCTIONS OF OTHER PROJECTS DIFFERENT FROM THAT NAMED HEREIN WITHOUT THE WRITTEN PERMISSION OF MOKHTAR CONSULT & ASSOCIATES.

● SUBMISSION DRAWING	○ TENDER DRAWING	○ AS BUILT DRAWING
○ PRELIMINARY DRAWING	○ CONSTRUCTION DRAWING	○ APPROVED FOR ISSUANCE
SCALE : AS SHOWN	CHECKED BY : Ir. CHENG KOK JOR	DRAWN BY : Z.N.
DATE : 24.7.25	APPROVED BY : Ir. CHENG KOK JOR	

ACAD FILE : YENHER BIO GREEN (PM)

DRAWING NO : CKJ/MCA/7952/25/E-01