PROPOSED SITE PLAN

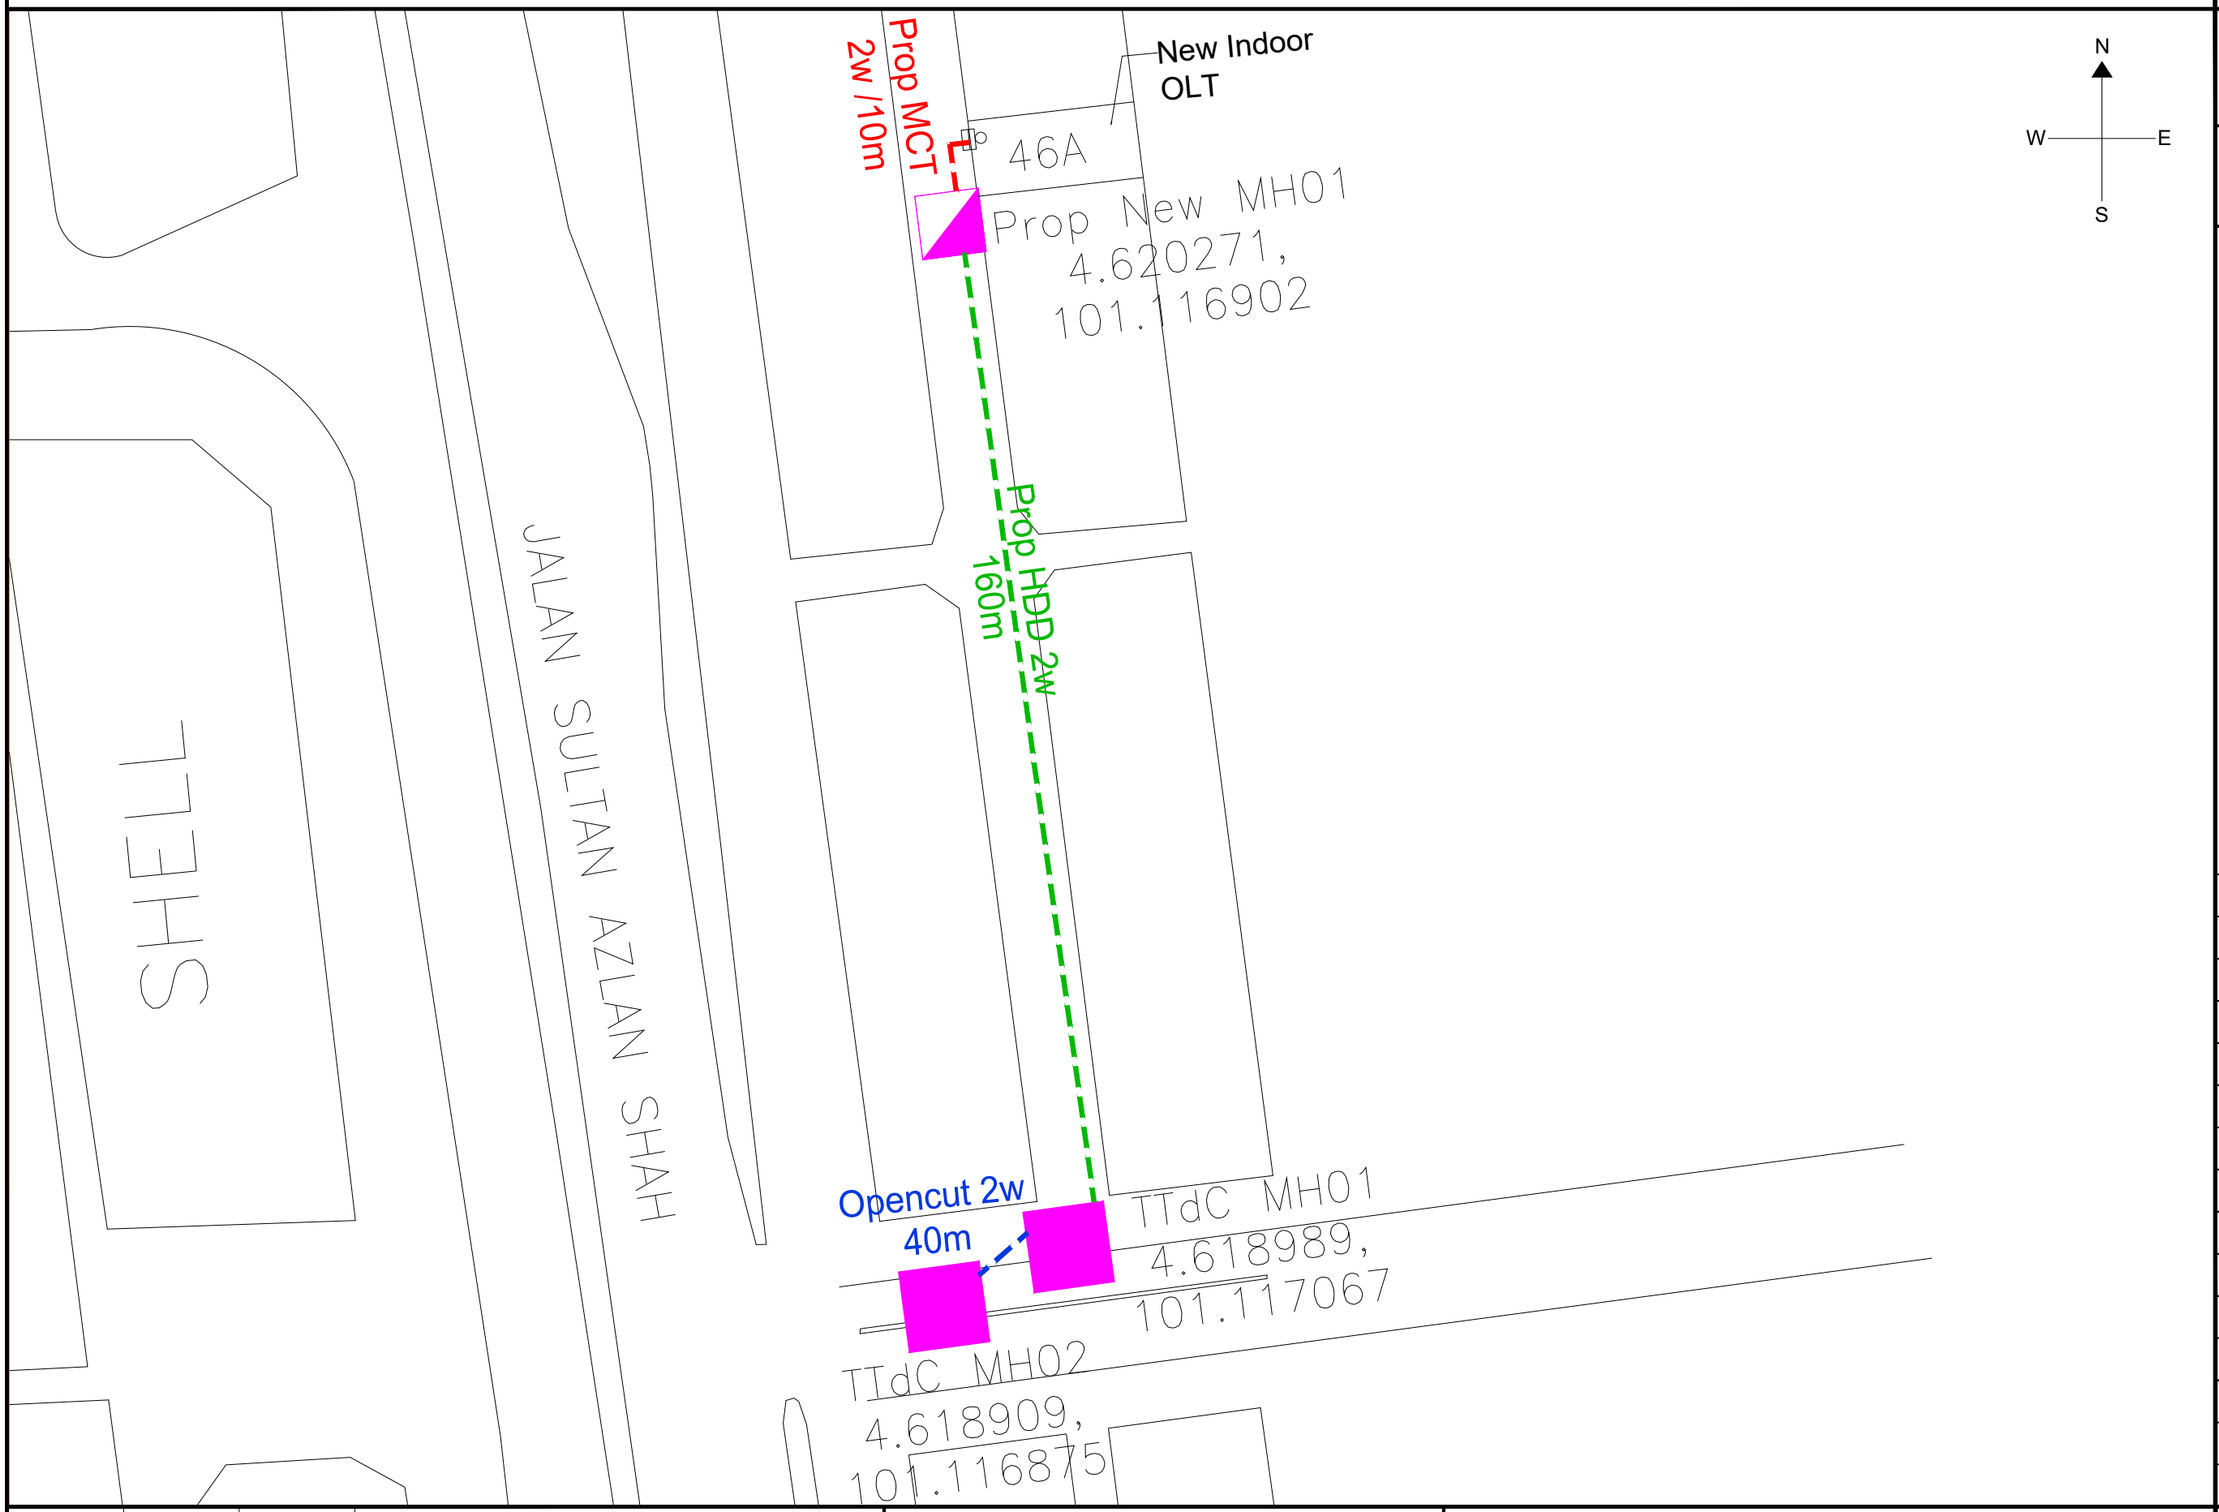

(TIME/COC/2015/001-101)

CONFIDENTIALITY

These drawings and details are and shall remain the property of TT dotCom Sdn Bhd. Both are issued in strict confidence and shall not be reproduced, copied or used in any manner without specific written permission from the owner.

LEGEND :-

- = EXISTING TTdC MANHOLE
- = BUILDING MANHOLE
- = PROPOSED MANHOLE JRC7
- = FOC 48C
- = FOC 144C
- = FOC 288C
- = MICRO-TRENCHING
- = HDD
- = OPEN CUT

SCHEDULE OF QUANTITY

SYMBOL	DESCRIPTION	QTY.
	DUCT RISER	1
	PROPOSED MANHOLE JRC7	1
	MICRO-TRENCHING	10m
	HDD	160m
	OPEN CUT	40m

REV. NO.	REV. DATE	REV. BY

Harta Unity Sdn. Bhd. (614951-P)

No. 67 & 67A, Laluan Meru Perdana 11
Taman Meru Perdana 2
31200 Chemor, Perak Darul Ridzuan.

TT dotCom Sdn Bhd (52371-A)
Level 4, No 46 & 64
Jalan U1, HICOM Glenmarie
40000 Shah Alam, Selangor Darul Ehsan.
Tel : +603 5032 6000
Website : www.time.com.my

PROJECT TITLE:
SPUR CABLE PULLING OLT MEDAN IPOH BESTARI – PEKELILING TASEK, IPOH, PERAK DARUL RIDZUAN.

DRAWING TITLE:
PROPOSED TELECOMMUNICATION MCT, HDD, OPEN CUT FOR OLT MEDAN IPOH BESTARI – PEKELILING TASEK, IPOH.

DRAWING NO: TTdC 0 0 0 0 0 0 0 0 0 0 5

SHEET NO: 1 OF 3

DRAWING SCALE: N.T.S	DRAWING UNITS: METER
PREPARED BY: UMMU	INITIAL & DATE: 9-OCT-25
DESIGNED BY: UMMU	INITIAL & DATE: 9-OCT-25
CHECKED BY:	INITIAL & DATE:
APPROVED BY:	INITIAL & DATE: