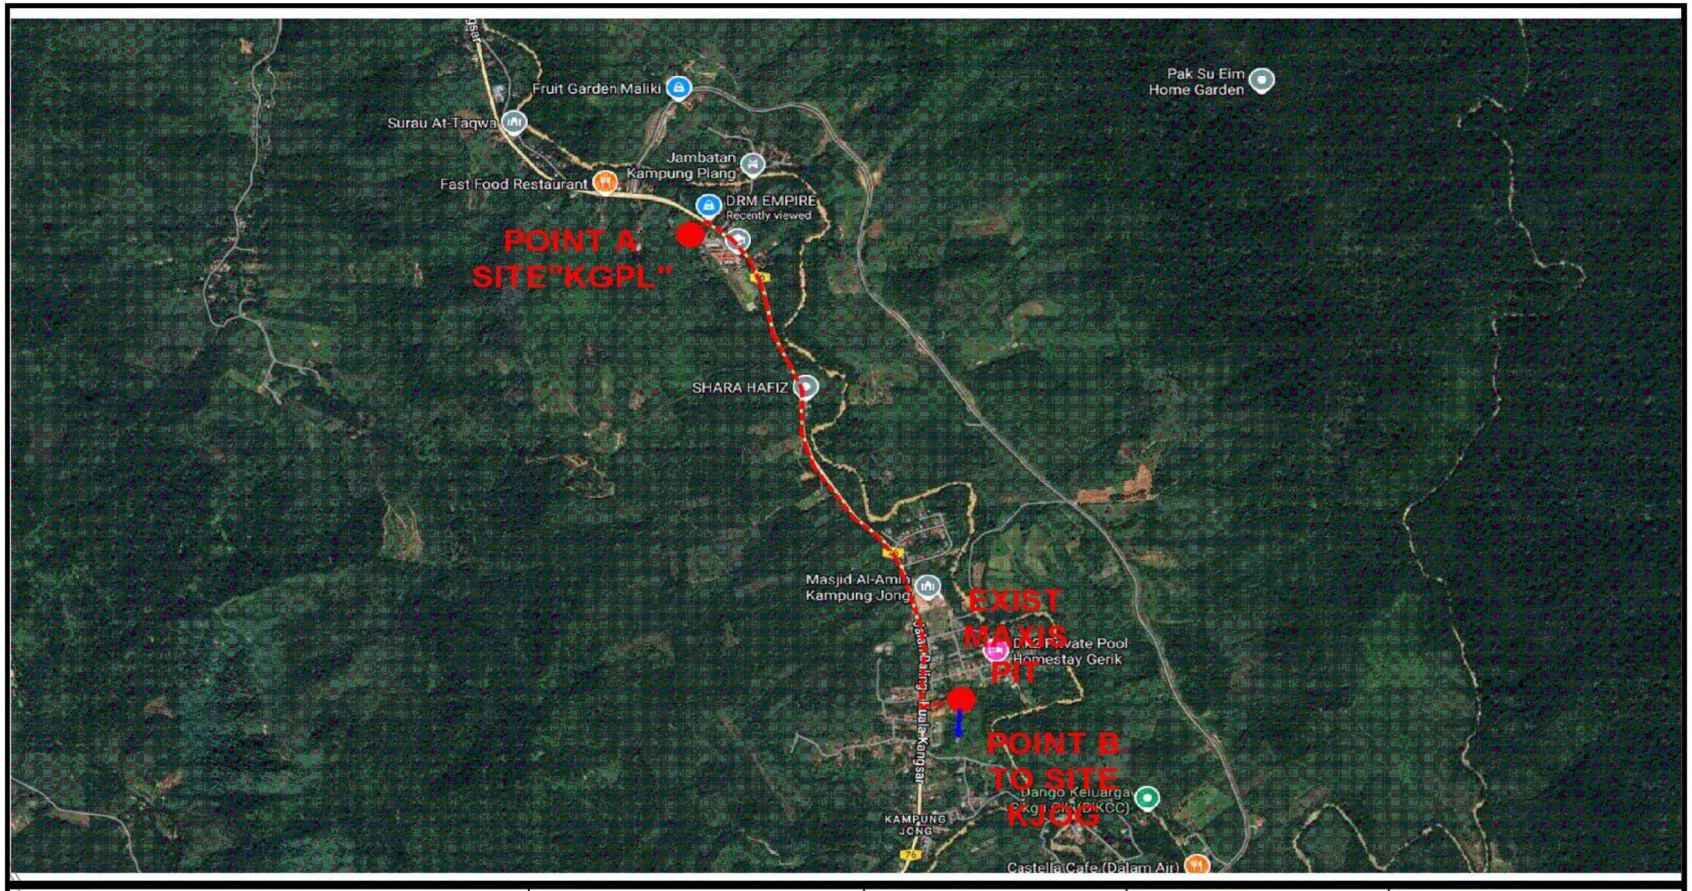

MAXIS BROADBAND SDN BHD Level 5–9, 11, 14–25 & 29–30 Menara Maxis Kuala Lumpur City Centre Off Jalan Ampang 50088 50088 Kuala Lumpur	**Title:** LOCATION PLAN FOR MAXIS SITE "KGPL-KJOG" AT LOT 1803, MUKIM KERUNAI, TEMPAT PLANG, 33310 HULU PERAK, PERAK.	**Designed by:** IVOCOM (M) SDN BHD	**Checked by:** M. NAZIM MAHMUD	**Approved by:** M. NAZIM MAHMUD
		Prepared by: IVOCOM (M) SDN BHD	**Date:** 29/11/2024	**Sheet no :** 1 OF 5
		Job No:	**File:**	**Rev:**

LEGEND

Proposed MH

Exisiting MH

Proposed duct

Existing duct