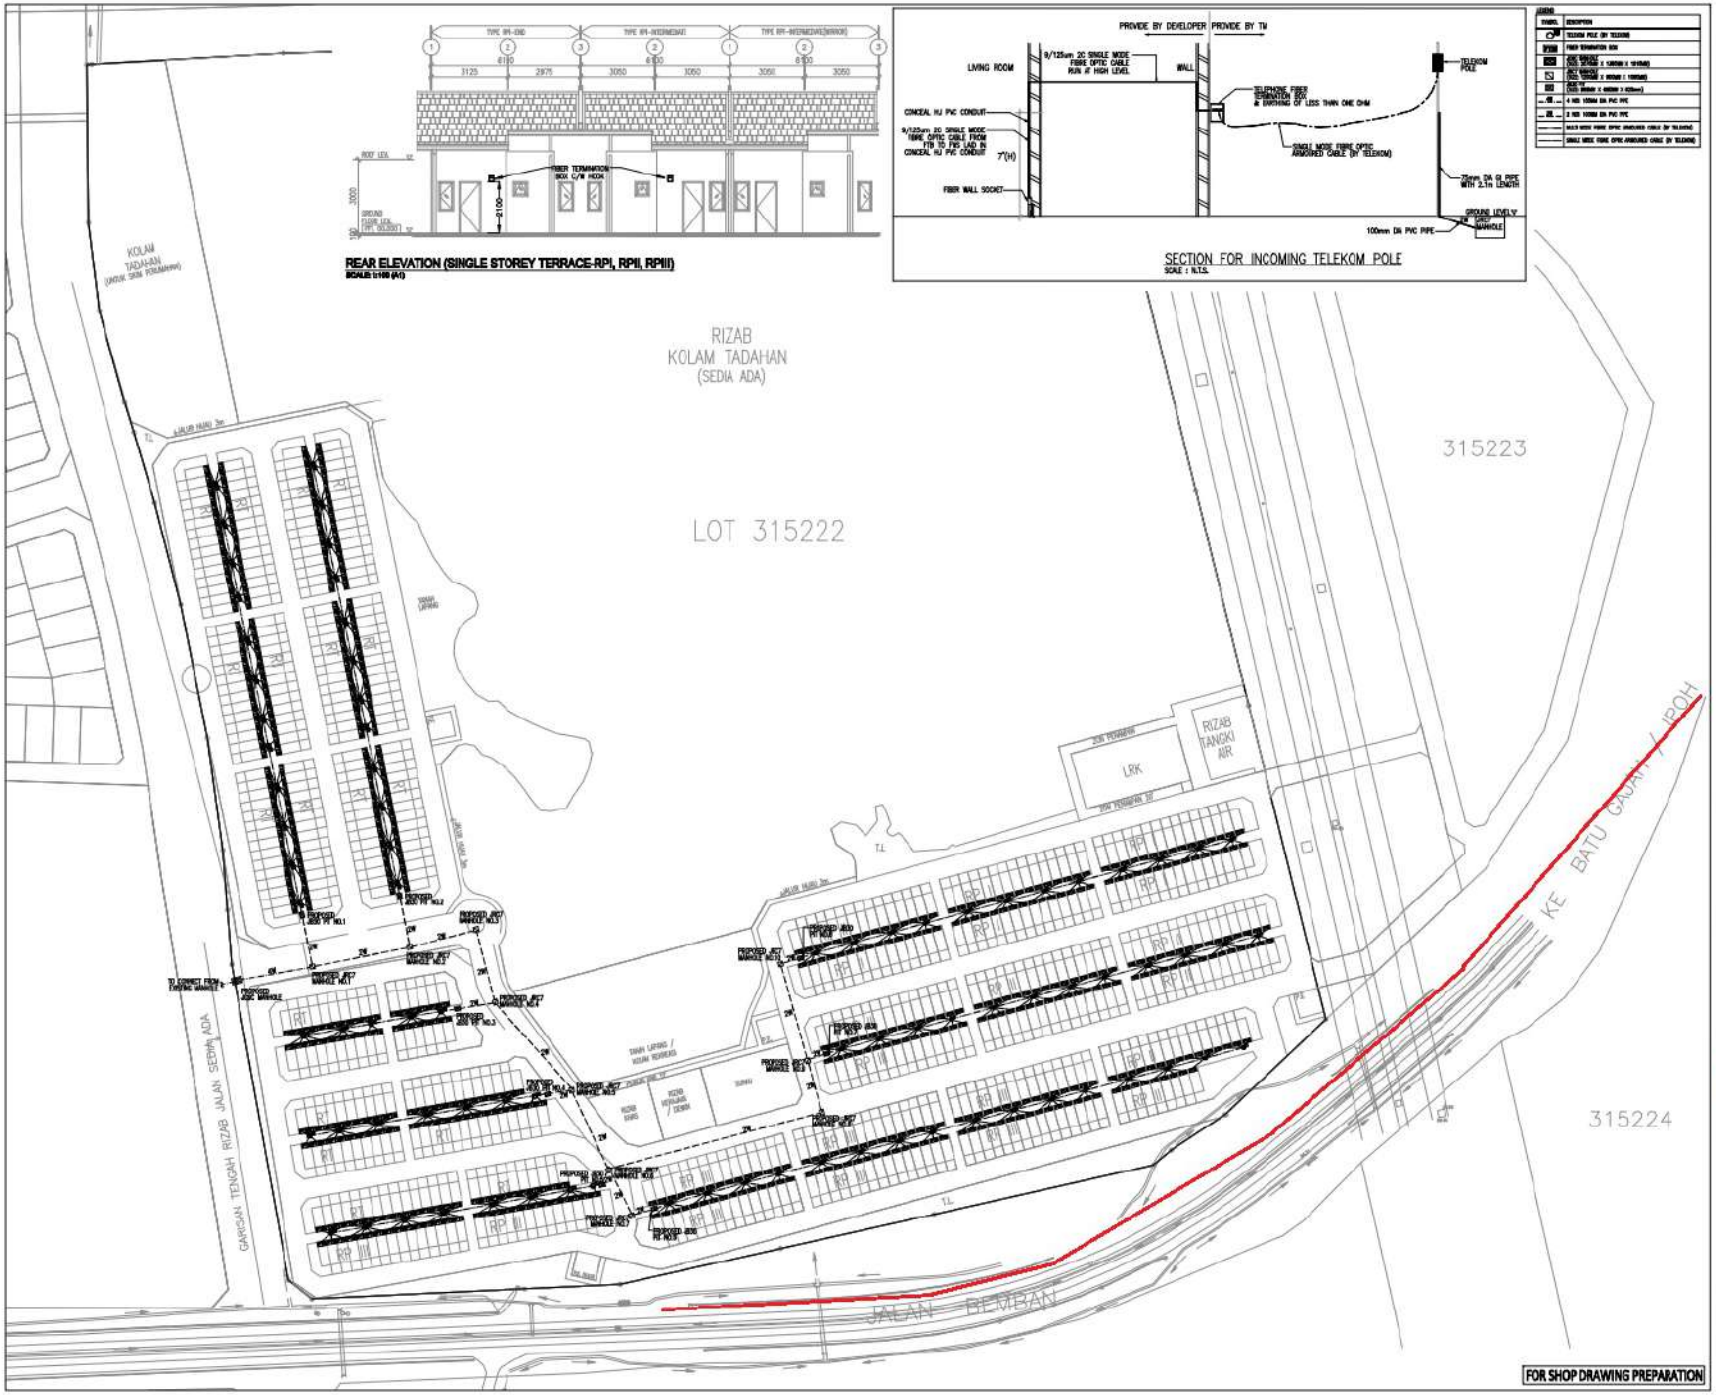

CONSTRUCTION DRAWING

REV. NO	DESCRIPTION	DATE
00	CONSTRUCTION DRAWING	4.APRIL.2024

NOTES :

PROJECT TITLE :
CADANGAN PEMBANGUNAN 606 UNIT RUMAH TERES YANG MEMBANDUNGI:
FASA 1:
(i)203 UNIT RUMAH TERES SATU TINGKAT (20' x 70') (PLOT 177 - PLOT 279)
(ii)98 UNIT RUMAH TERES SATU TINGKAT (20' x 70') RUMAH PENAGIH III (PLOT 280 - PLOT 322, PLOT 407 - PLOT 421)
iii)1 UNIT PENCAWANG ELEKTRIK (PLOT 603)

FASA 2:
i)60 UNIT RUMAH TERES SATU TINGKAT (20' x 70') RUMAH PENAGIH I (PLOT 527 - PLOT 586)
(ii)120 UNIT RUMAH TERES SATU TINGKAT (20' x 70') RUMAH PENAGIH II (PLOT 407 - PLOT 526, PLOT 587 - PLOT 681)
iii)75 UNIT RUMAH TERES SATU TINGKAT (20' x 70') RUMAH PENAGIH III (PLOT 377 - PLOT 406, PLOT 422 - PLOT 436)
iv)1 UNIT PENCAWANG ELEKTRIK (PLOT 602 & PLOT 605)

FASA 3:
i)176 UNIT RUMAH TERES SATU TINGKAT (20' x 70') (PLOT 1 - PLOT 176)
(ii)1 UNIT PENCAWANG ELECTRIK (PLOT 604)

DI ATAS LOT 315222, MUKIM SUNGAI TERAP, DAERAH KINTA, PERAK DARUL RIDZUAN

UNTUK TETUAN SYARIKAT MAJU PERAK BERHAD.

OWNER :

ENJEZRAH BIN NOORDIN
(No. K/P : 770808-10-6111)
SYARIKAT MAJUPERAK BERHAD
(NO. SYARIKAT : 25038-X)
LEVEL 3, NO. 3-A, BLOK A, MENARA PKNP,
JALAN MARU-I CAHAYAMAS,
BANDAR MERU RAYA,
30020 IPOH,
PERAK DARUL RIDZUAN.

ARCHITECT :

BIG BANG STUDIO Sdn Bhd (962328-K)
C-08-08, Sunway Nexis Business Suites,
Jalan PJU 5/1, Kota Damansara,
47810 Petaling Jaya, Selangor Darul Ehsan.
t : 603 - 7620 8551
e: bigbangstudio.sb@gmail.com

M&E ENGINEER :

ZEAL PERUNDING SDN. BHD. ([illegible]-T)
CONSULTING ENGINEERS, ELECTRICAL PLANNERS
[illegible]
MELAKA SQUARE (B-04) KLANG BOWL,
MEDINI KEBUN, NO. 201,
JALAN KLANG LAMA, 58000 KUALA LUMPUR.
TEL : 603-7772 2020
E-MAIL : [illegible]

DRAWING TITLE :
ELECTRICAL SERVICES
OVERALL PROPOSED TM INCOMING INFRA
SECTION FOR INCOMING TELEKOM POLE
REAR ELEVATION
LEGEND

EFFECTIVE DATE :	4.APRIL.2024	SCALE :	1 : 2500 (A1)
		REVISION :	00
DRAWING NO :	ZP/217/ME/E/101		
DRAWN BY :	SUHAIMI	REVIEWED BY :	LIM
VERIFIED BY :	NORMAN	APPROVED BY :	HANG

DRAWING STATUS :
☐ PRELIMINARY ☐ SUBMISSION ☐ TENDER
■ CONSTRUCTION ☐ CONTRACT