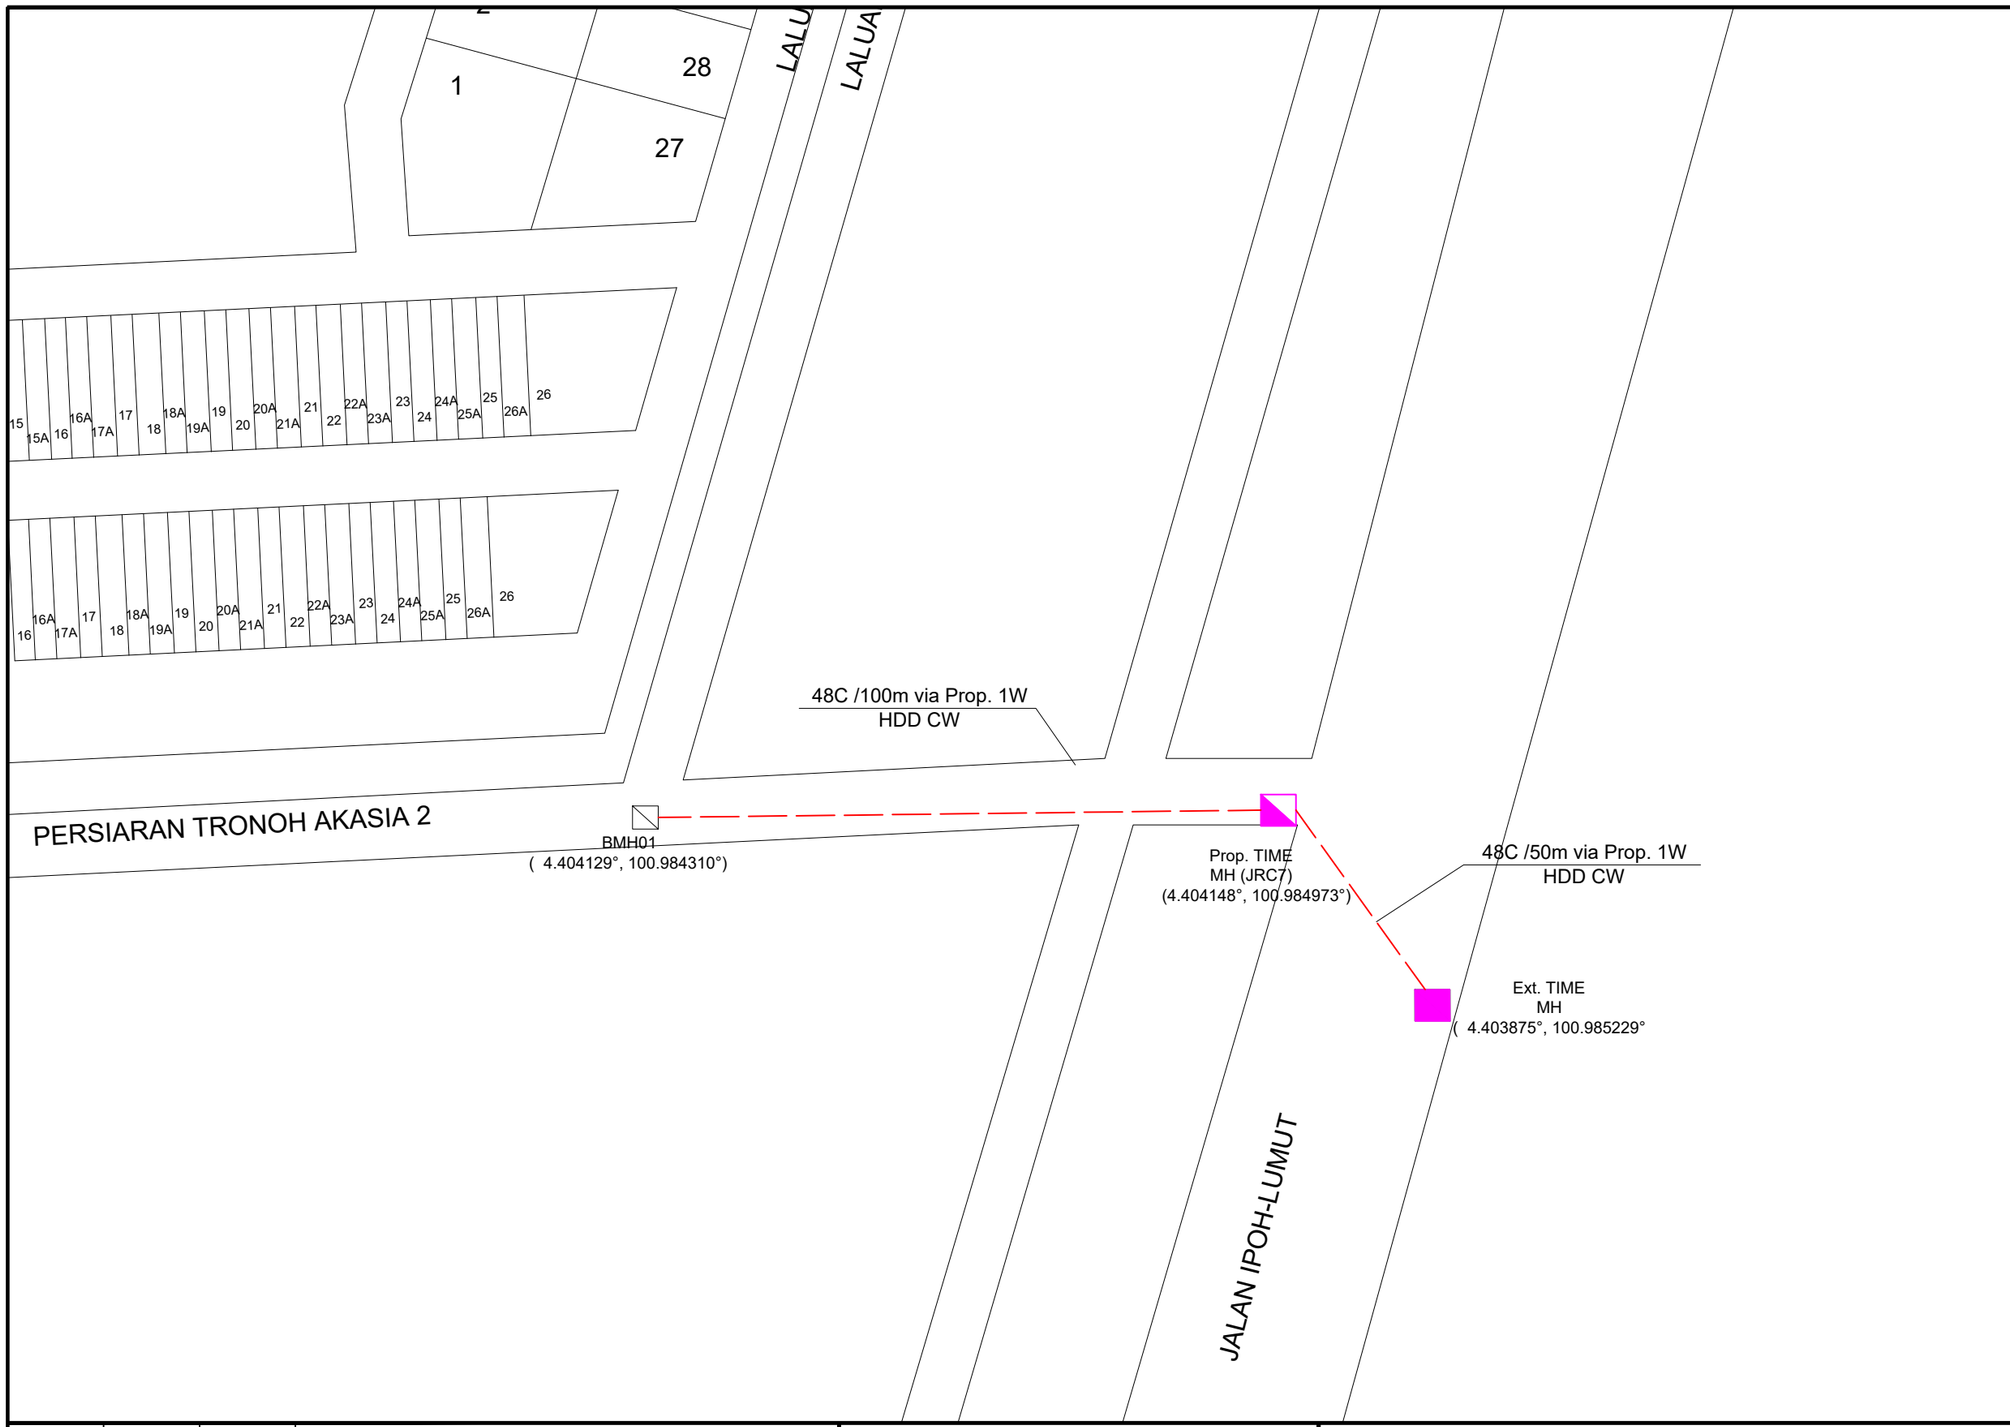

KELULUSAN PLAN

Local Authorities:–

CONFIDENTIALITY

These drawings and details are and shall remain the property of TT dotCom Sdn Bhd. Both are issued in strict confidence and shall not be reproduced, copied or used in any manner without specific written permission from the owner.

LEGEND :–

- = EXISTING TIME MANHOLE (JRC7)
- = PROP. TIME MANHOLE (JRC7)
- = PROP. 1W HDD CW

SCHEDULE OF QUANTITY:–

SYMBOL	DESCRIPTION	QTY.
	PROP. TIME MANHOLE (JRC7)	1
	PROP. 1W HDD CW	150m

REV. NO.	REV. DATE	REV. BY	DESCRIPTION:

TT dotCom Sdn Berhad (52371-A)
Level 4, No 46 & 64
Jalan U1, Hicom Glenmarie
40000 Shah Alam,Selangor Darul Ehsan, Malaysia.
Tel: +60 3 5032 6000
Website: www.time.com.my

PROJECT TITLE:
FIBER INSTALLATION AT TAMAN TRONOH AKASIA

DRAWING TITLE:
SITE PLAN FOR TAMAN TRONOH AKASIA

DRAWING NO: TTdC

SHEET NO: 1

DRAWING SCALE: N.T.S	DRAWING UNITS: METER
PREPARED BY: FIBER & FIBER SOLUTION SDN BHD	INITIAL & DATE: 16/7/2025
DESIGNED BY: FIBER & FIBER SOLUTION SDN BHD	INITIAL & DATE: 16/7/2025
CHECKED BY: –	INITIAL & DATE: –
APPROVED BY: –	INITIAL & DATE: –