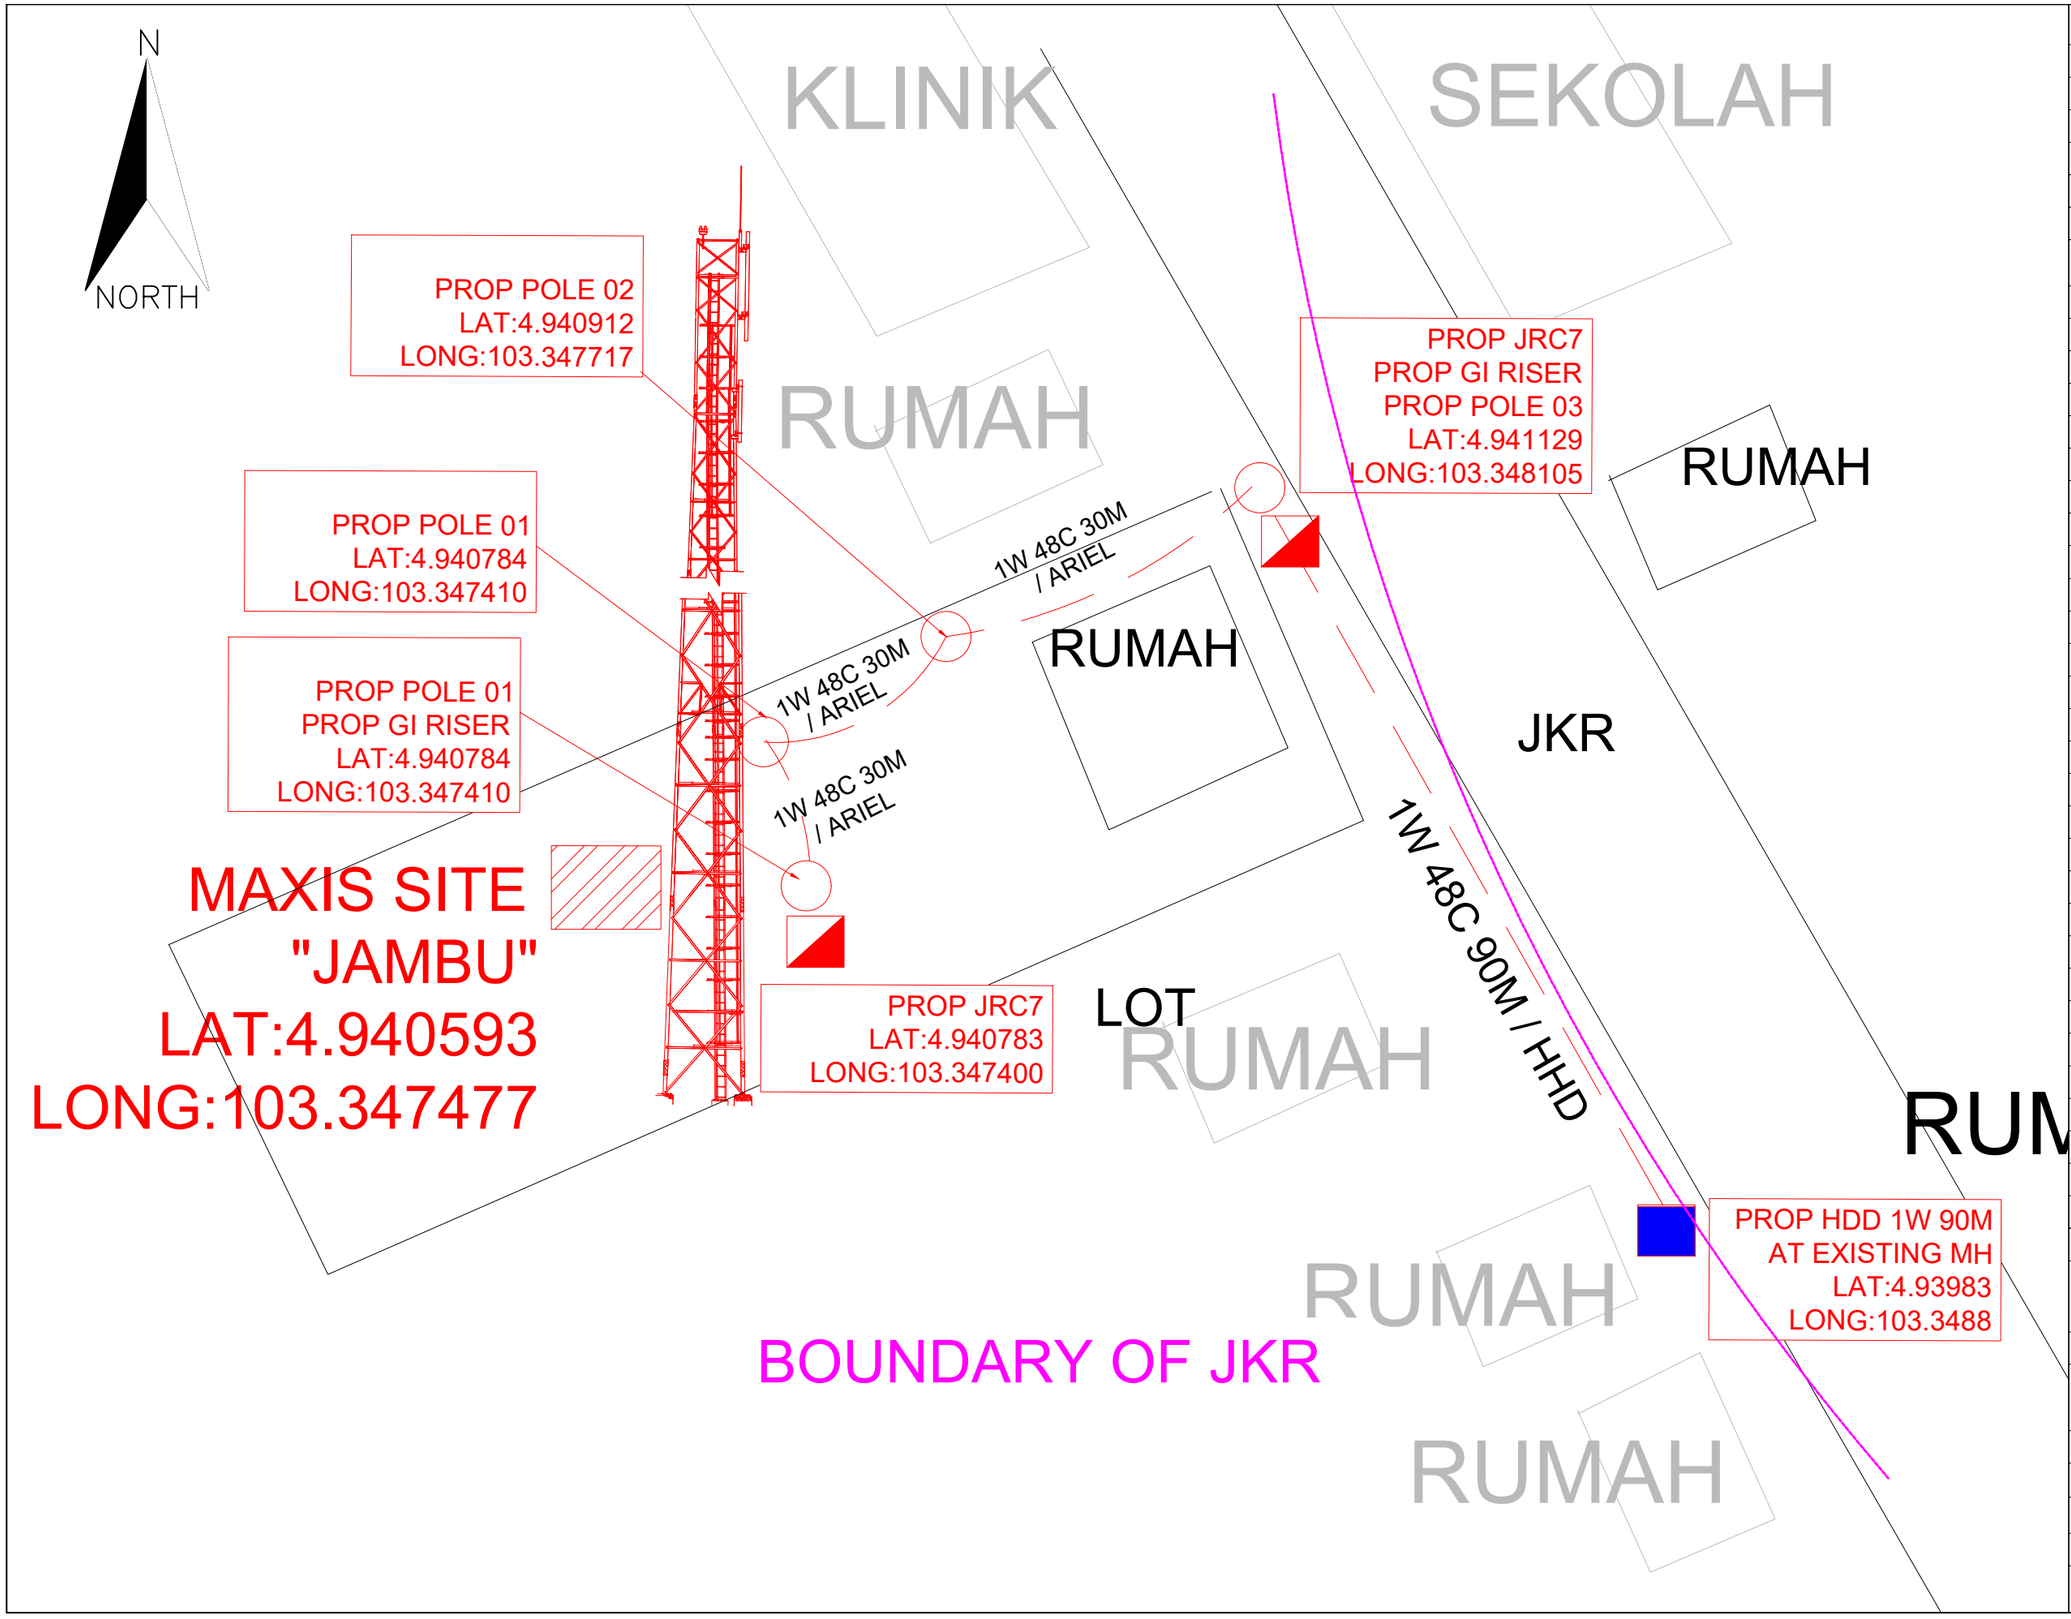

OSP Schematic Design

Site Name	JAMBU
Project Title	PROPOSED FIBRE PLAN FOR MAXIS ONNET BUILDING FIBERIZATION SITE " JAMBU "
DWG ID.	SITE BOUNDARY JAMBU
Revision No.	-
Date	17.11.2023
Sheet	-
Summary Note	
Total HP/PP	-
Total FDC	-
Total FDP	-
Total Propose Joint	01
Total Propose MH	-
Total Propose Pole	06
Total Prop UG Cable (m)	1203
Total Prop OH Cable (m)	161
Legends	
Propose FDC / FDF	
Existing FDC / FDF	
Propose FDP	FDP
Existing FDP	FDP
Propose Manhole	
Existing Manhole	
Propose Pit / Handhole	
Existing Pit / Handhole	
Propose G.i / Duct Riser	
Existing G.i / Duct Riser	
Propose Pole	P
Existing Pole	P
Propose Closure/Joint	
Existing UG Duct Way	
Propose UG Trenching	
Existing Aerial Cable	
Propose Aerial Cable	
FDC Boundary	
FDP Boundary	
JKR Boundary	
Local Council Boundary	
Design By	PURNAMA SOLUTION (M) SDN BHD (568408 - P)
maxis	
Maxis Broadband Sdn. Bhd.	
Checked By	
Checked Date	
Approved / Rejected By	
Approved / Rejected Date	