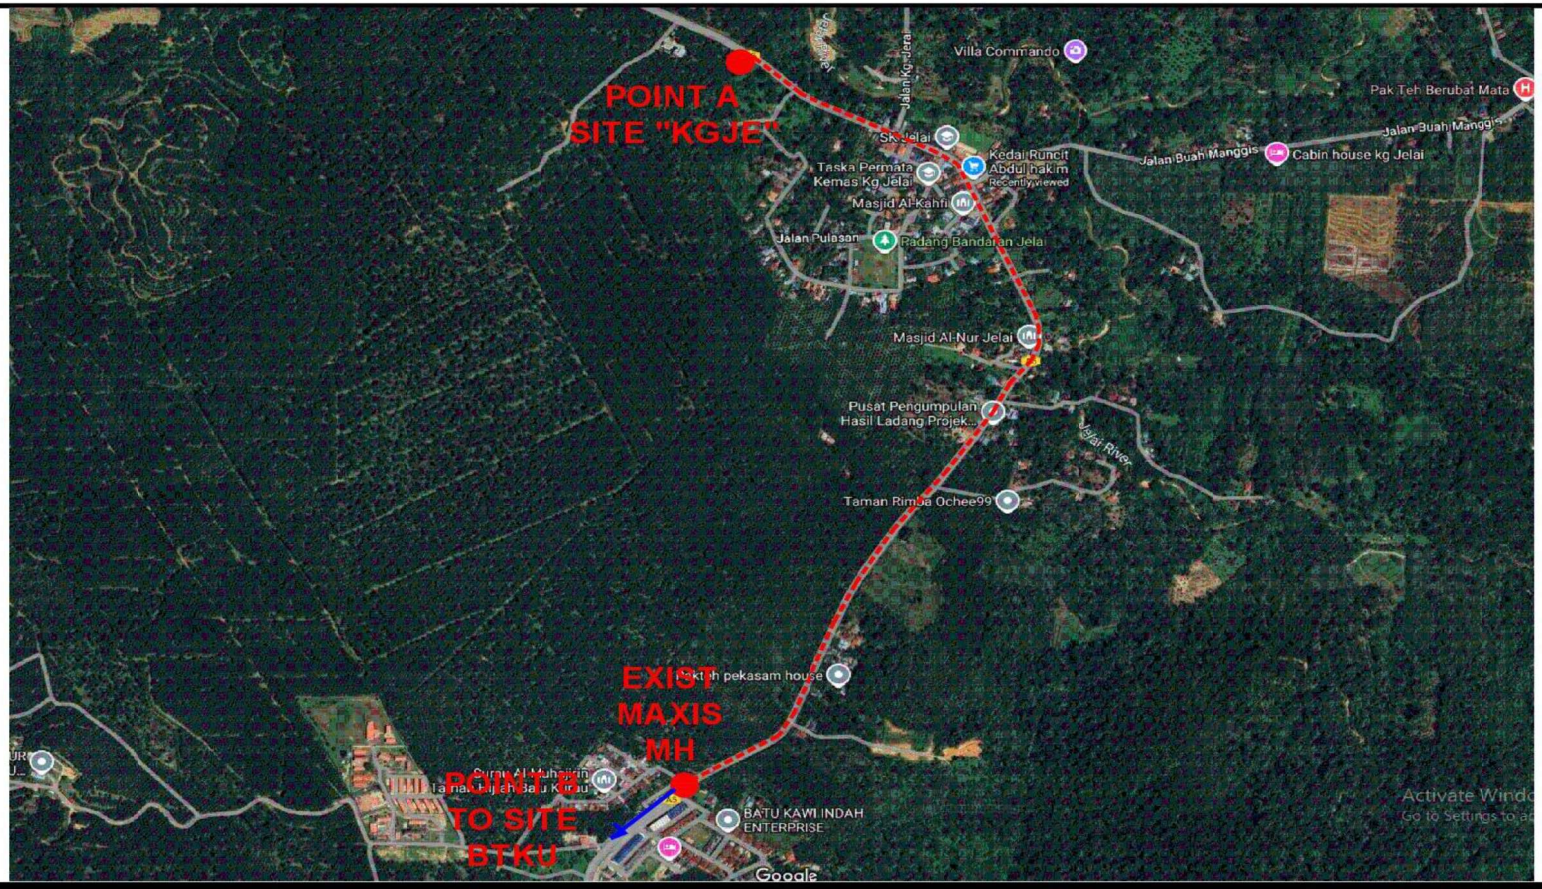

MAXIS BROADBAND SDN BHD Level 5–9, 11, 14–25 & 29–30 Menara Maxis Kuala Lumpur City Centre Off Jalan Ampang 50088 50088 Kuala Lumpur	Title: LOCATION PLAN FOR MAXIS SITE"KHJE-BTKU" AT DIGI SITE: 4715B, KAMPUNG JELAI, BATU KURAU, 43000 TAIPING, PERAK	Designed by: IVOCOM (M) SDN BHD	Checked by: M. NAZIM MAHMUD	Approved by: M. NAZIM MAHMUD
		Prepared by: IVOCOM (M) SDN BHD	Date: 29/11/2024	Sheet no : 1 OF 6
		Job No:	File:	Rev:

LEGEND

Proposed MH

Exisiting MH

Proposed duct

Existing duct