PROPOSED SITE PLAN

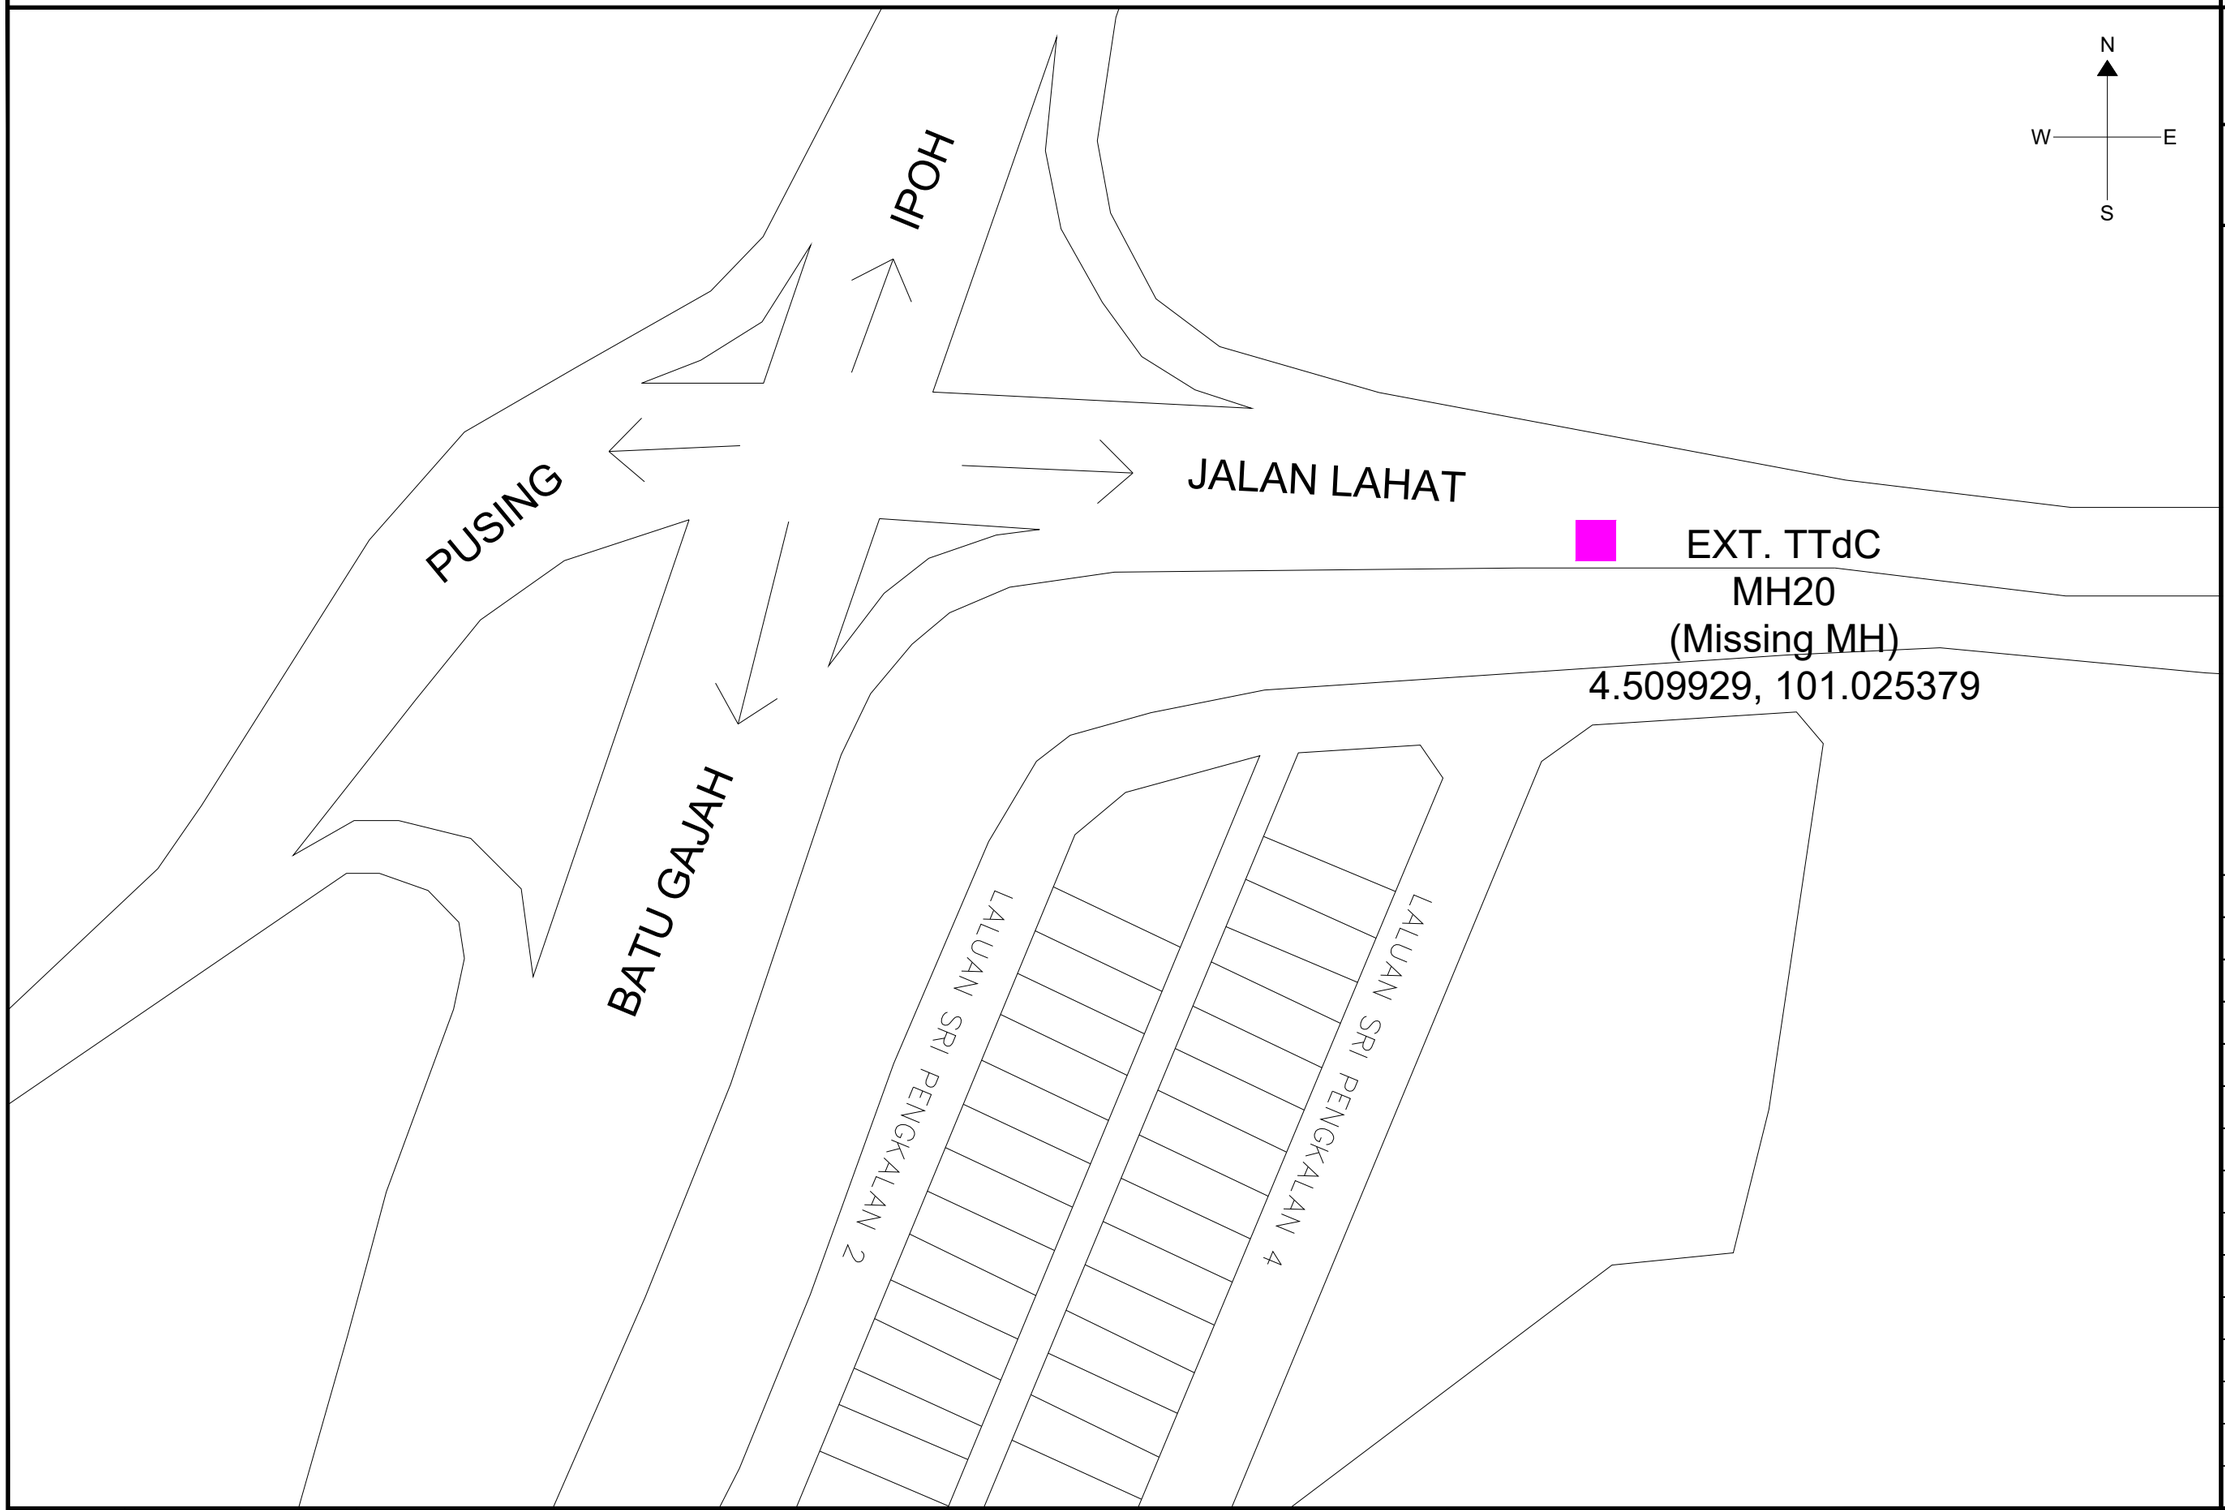

(TIME/COC/2015/001-101)

CONFIDENTIALITY

These drawings and details are and shall remain the property of TT dotCom Sdn Bhd. Both are issued in strict confidence and shall not be reproduced, copied or used in any manner without specific written permission from the owner.

LEGEND :-

- = EXISTING TTdC MANHOLE
- = BUILDING MANHOLE
- = PROPOSED MANHOLE JRC7

SCHEDULE OF QUANTITY

SYMBOL	DESCRIPTION	QTY.
	DUCT RISER	0
	PROPOSED MANHOLE JRC7	0

REV. NO.	REV. DATE	REV. BY

Harta Unity Sdn. Bhd. (614951-P)

No. 67 & 67A, Laluan Meru Perdana 11
Taman Meru Perdana 2
31200 Chemor, Perak Darul Ridzuan.

TT dotCom Sdn Bhd (52371-A)
Level 4, No 46 & 64
Jalan U1, HICOM Glenmarie
40000 Shah Alam, Selangor Darul Ehsan.
Tel : +603 5032 6000
Website : www.time.com.my

PROJECT TITLE:
OLT BATU GAJAH PH5, BATU GAJAH, PERAK DARUL RIDZUAN.

DRAWING TITLE:
PROPOSED TELECOMMUNICATION UNDERGROUND CABLE ROUTE FOR OLT BATU GAJAH PH5

DRAWING NO: TTdC 0 0 0 0 0 0 0 0 0 0 5

SHEET NO: 1 OF 2

DRAWING SCALE: N.T.S	DRAWING UNITS: METER
PREPARED BY: MUSTAQIM AZIZ	INITIAL & DATE: 14-FEB-25
DESIGNED BY: MUSTAQIM AZIZ	INITIAL & DATE: 14-FEB-25
CHECKED BY:	INITIAL & DATE:
APPROVED BY:	INITIAL & DATE:

PROPOSED SITE PLAN

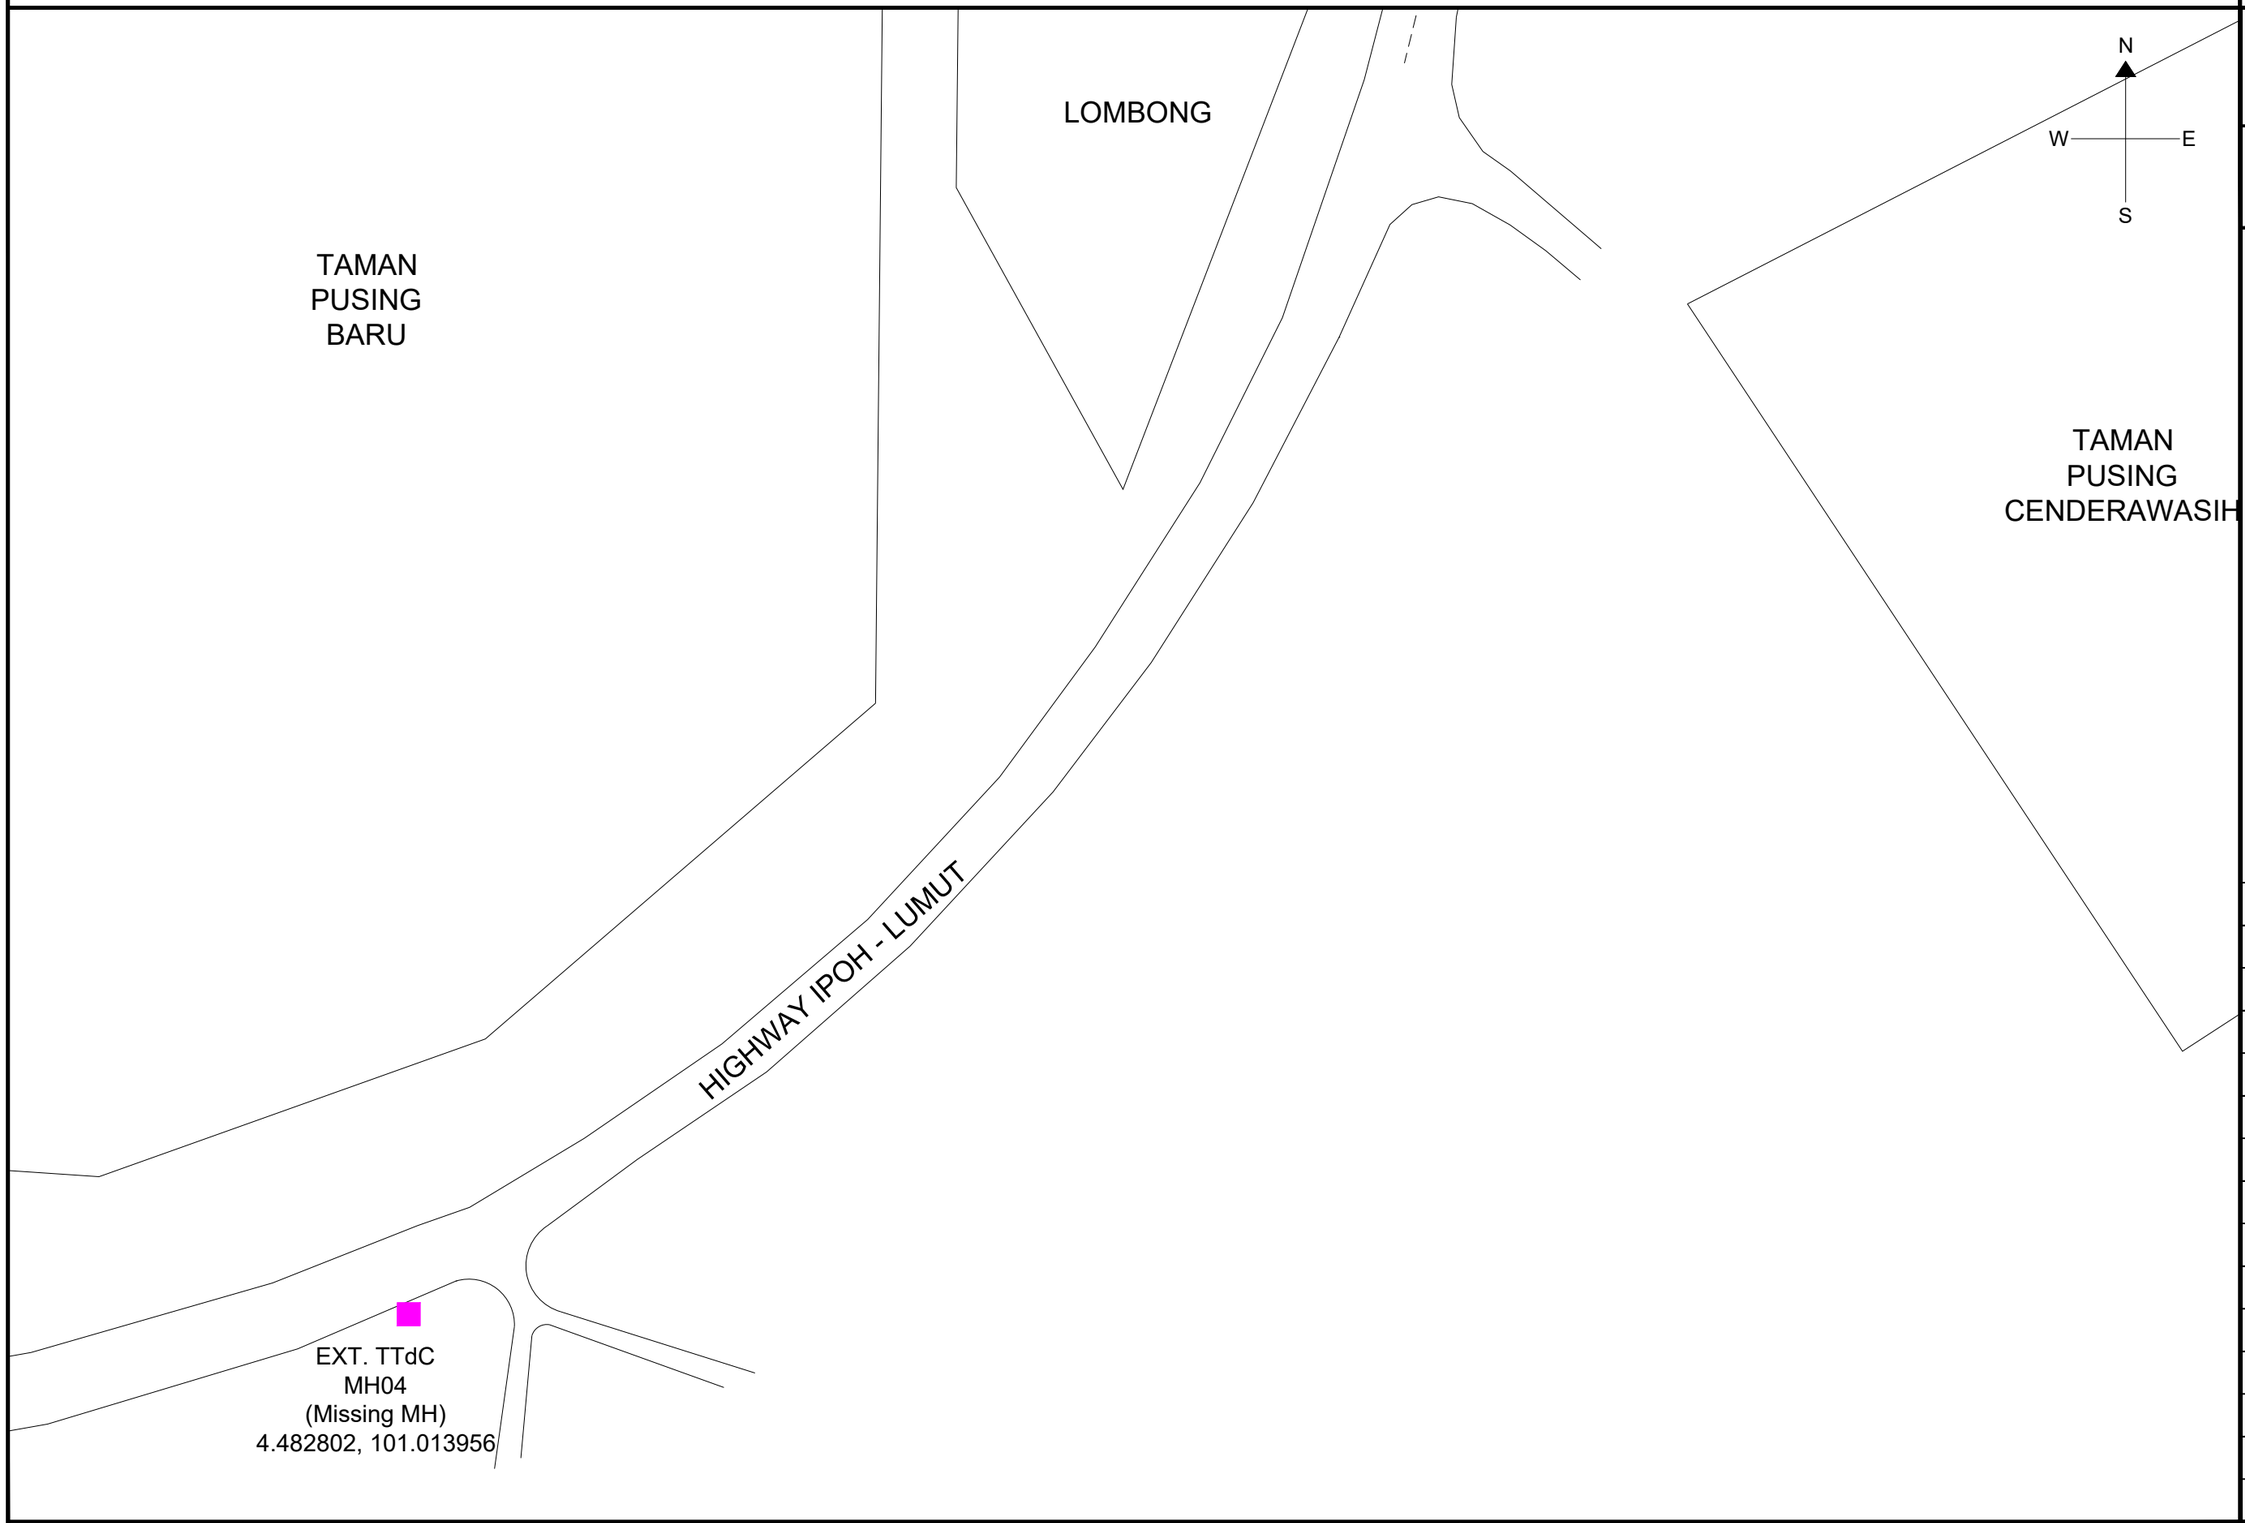

(TIME/COC/2015/001-101)

CONFIDENTIALITY

These drawings and details are and shall remain the property of TT dotCom Sdn Bhd. Both are issued in strict confidence and shall not be reproduced, copied or used in any manner without specific written permission from the owner.

LEGEND :-

- = EXISTING TTdC MANHOLE
- = BUILDING MANHOLE
- = PROPOSED MANHOLE JRC7

SCHEDULE OF QUANTITY

SYMBOL	DESCRIPTION	QTY.
	DUCT RISER	0
	PROPOSED MANHOLE JRC7	0

REV. NO.	REV. DATE	REV. BY

Harta Unity Sdn. Bhd. (614951-P)

No. 67 & 67A, Laluan Meru Perdana 11
Taman Meru Perdana 2
31200 Chemor, Perak Darul Ridzuan.

TT dotCom Sdn Bhd (52371-A)
Level 4, No 46 & 64
Jalan U1, HICOM Glenmarie
40000 Shah Alam, Selangor Darul Ehsan.
Tel : +603 5032 6000
Website : www.time.com.my

PROJECT TITLE:
OLT BATU GAJAH PH5, BATU GAJAH, PERAK DARUL RIDZUAN.

DRAWING TITLE:
PROPOSED TELECOMMUNICATION UNDERGROUND CABLE ROUTE FOR OLT BATU GAJAH PH5

DRAWING NO: TTdC 0 0 0 0 0 0 0 0 0 0 5

SHEET NO: 2 OF 2

DRAWING SCALE: N.T.S	DRAWING UNITS: METER
PREPARED BY: MUSTAQIM AZIZ	INITIAL & DATE: 14-FEB-25
DESIGNED BY: MUSTAQIM AZIZ	INITIAL & DATE: 14-FEB-25
CHECKED BY:	INITIAL & DATE:
APPROVED BY:	INITIAL & DATE: