Civil A0

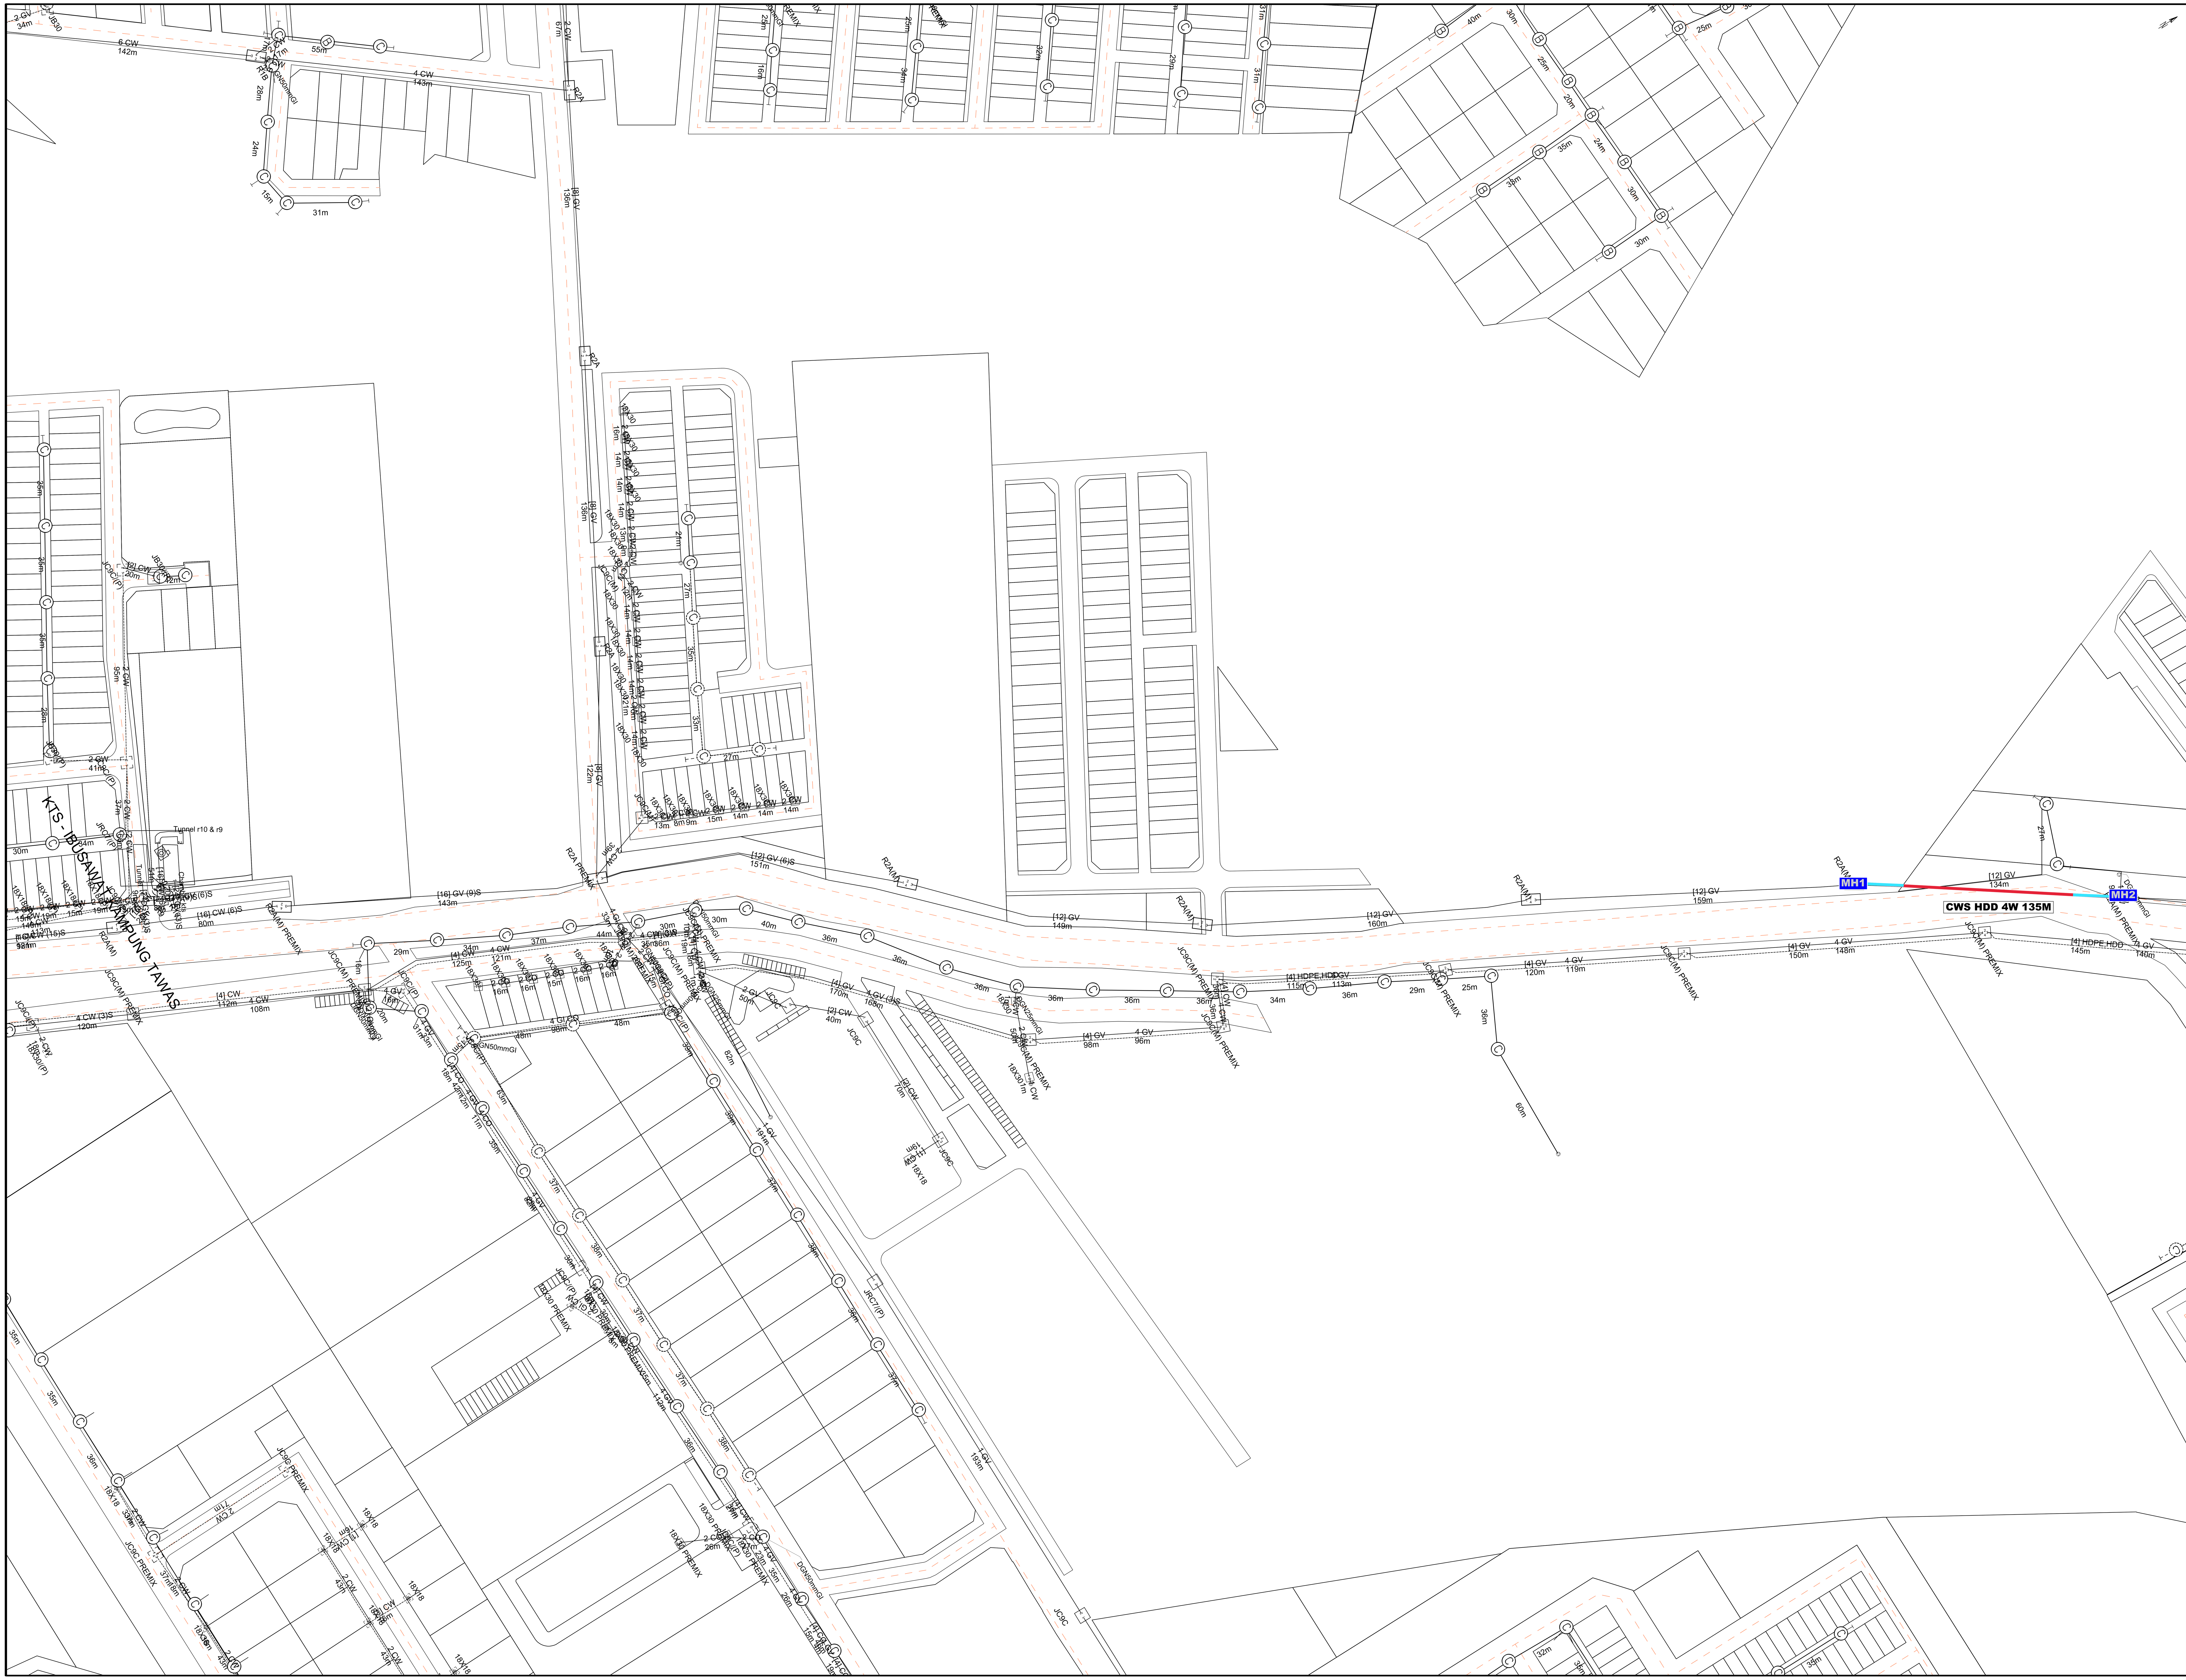

Tarikh	Catitan Pindaan	T/Tangan

LEGEND

1. Broken line - Proposed Plant Item
2. Solid Line - As Build Plant Item

- Cabinet (Krone Type)
- Phantom Cabinet
- Subscriber Distribution Frame (SDF)
- Manhole/Jointbox
- Distribution Point (Ring Type)
- Duct Path
- Pole (Besi)
- Pole (Kayu)
- Pole (Concrete)
- Pole with stray/strut
- Fiber Stack
- Fiber Distribution Cabinet
- Fiber Remote Terminal
- Transfer Cable
- DSLAM in Exchange
- RDSLAM (Inside RT)
- RT DSLAM (Saparate Cabinet)
- Digital Data Network (DDN)

TM

ACCESS NETWORK DEVELOPMENT (AND)
KAWASAN AND
Civil

IBUSAWAT:

TAJUK PROJEK:

Ukuran:1:1000

DISEDIAKAN OLEH

FADZLI

T/T

DISEMAK OLEH

T/T

DILULUSKAN

T/T

[jawatan_lulus]

Tarikh:

No Lukisan : [no_lukisan]

No Syit: 1 of 4

Tarikh Dikeluarkan : 20240829