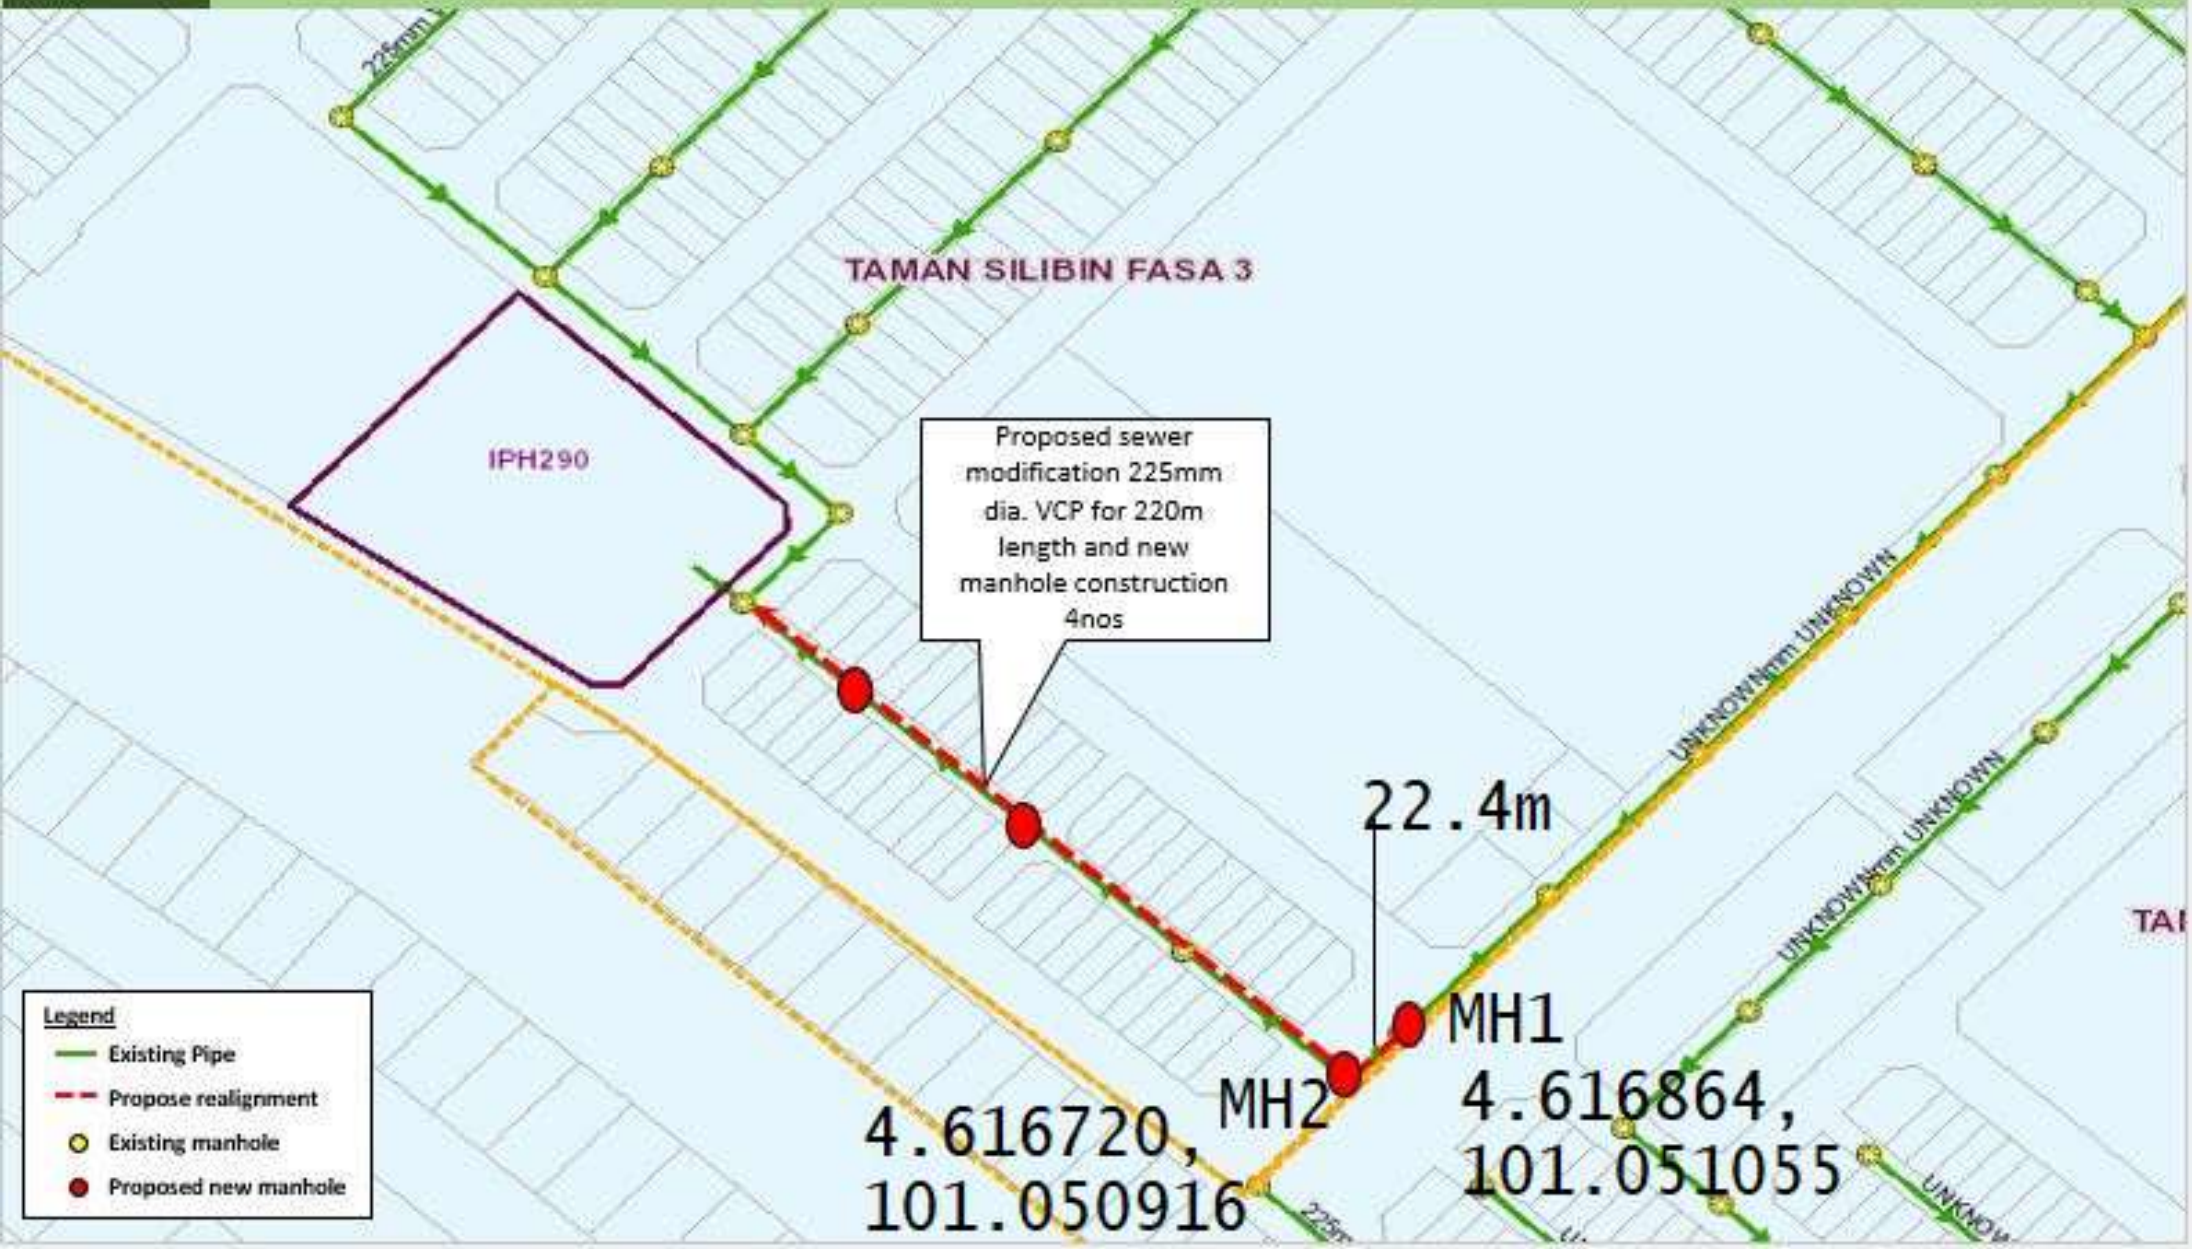3	PROPOSED SEWER MODIFICATION WORKS AT PERSIARAN JELAPANG 12, TAMAN SILIBIN FASA 3,IPOH,PERAK (ASSET NO.: IPH290)